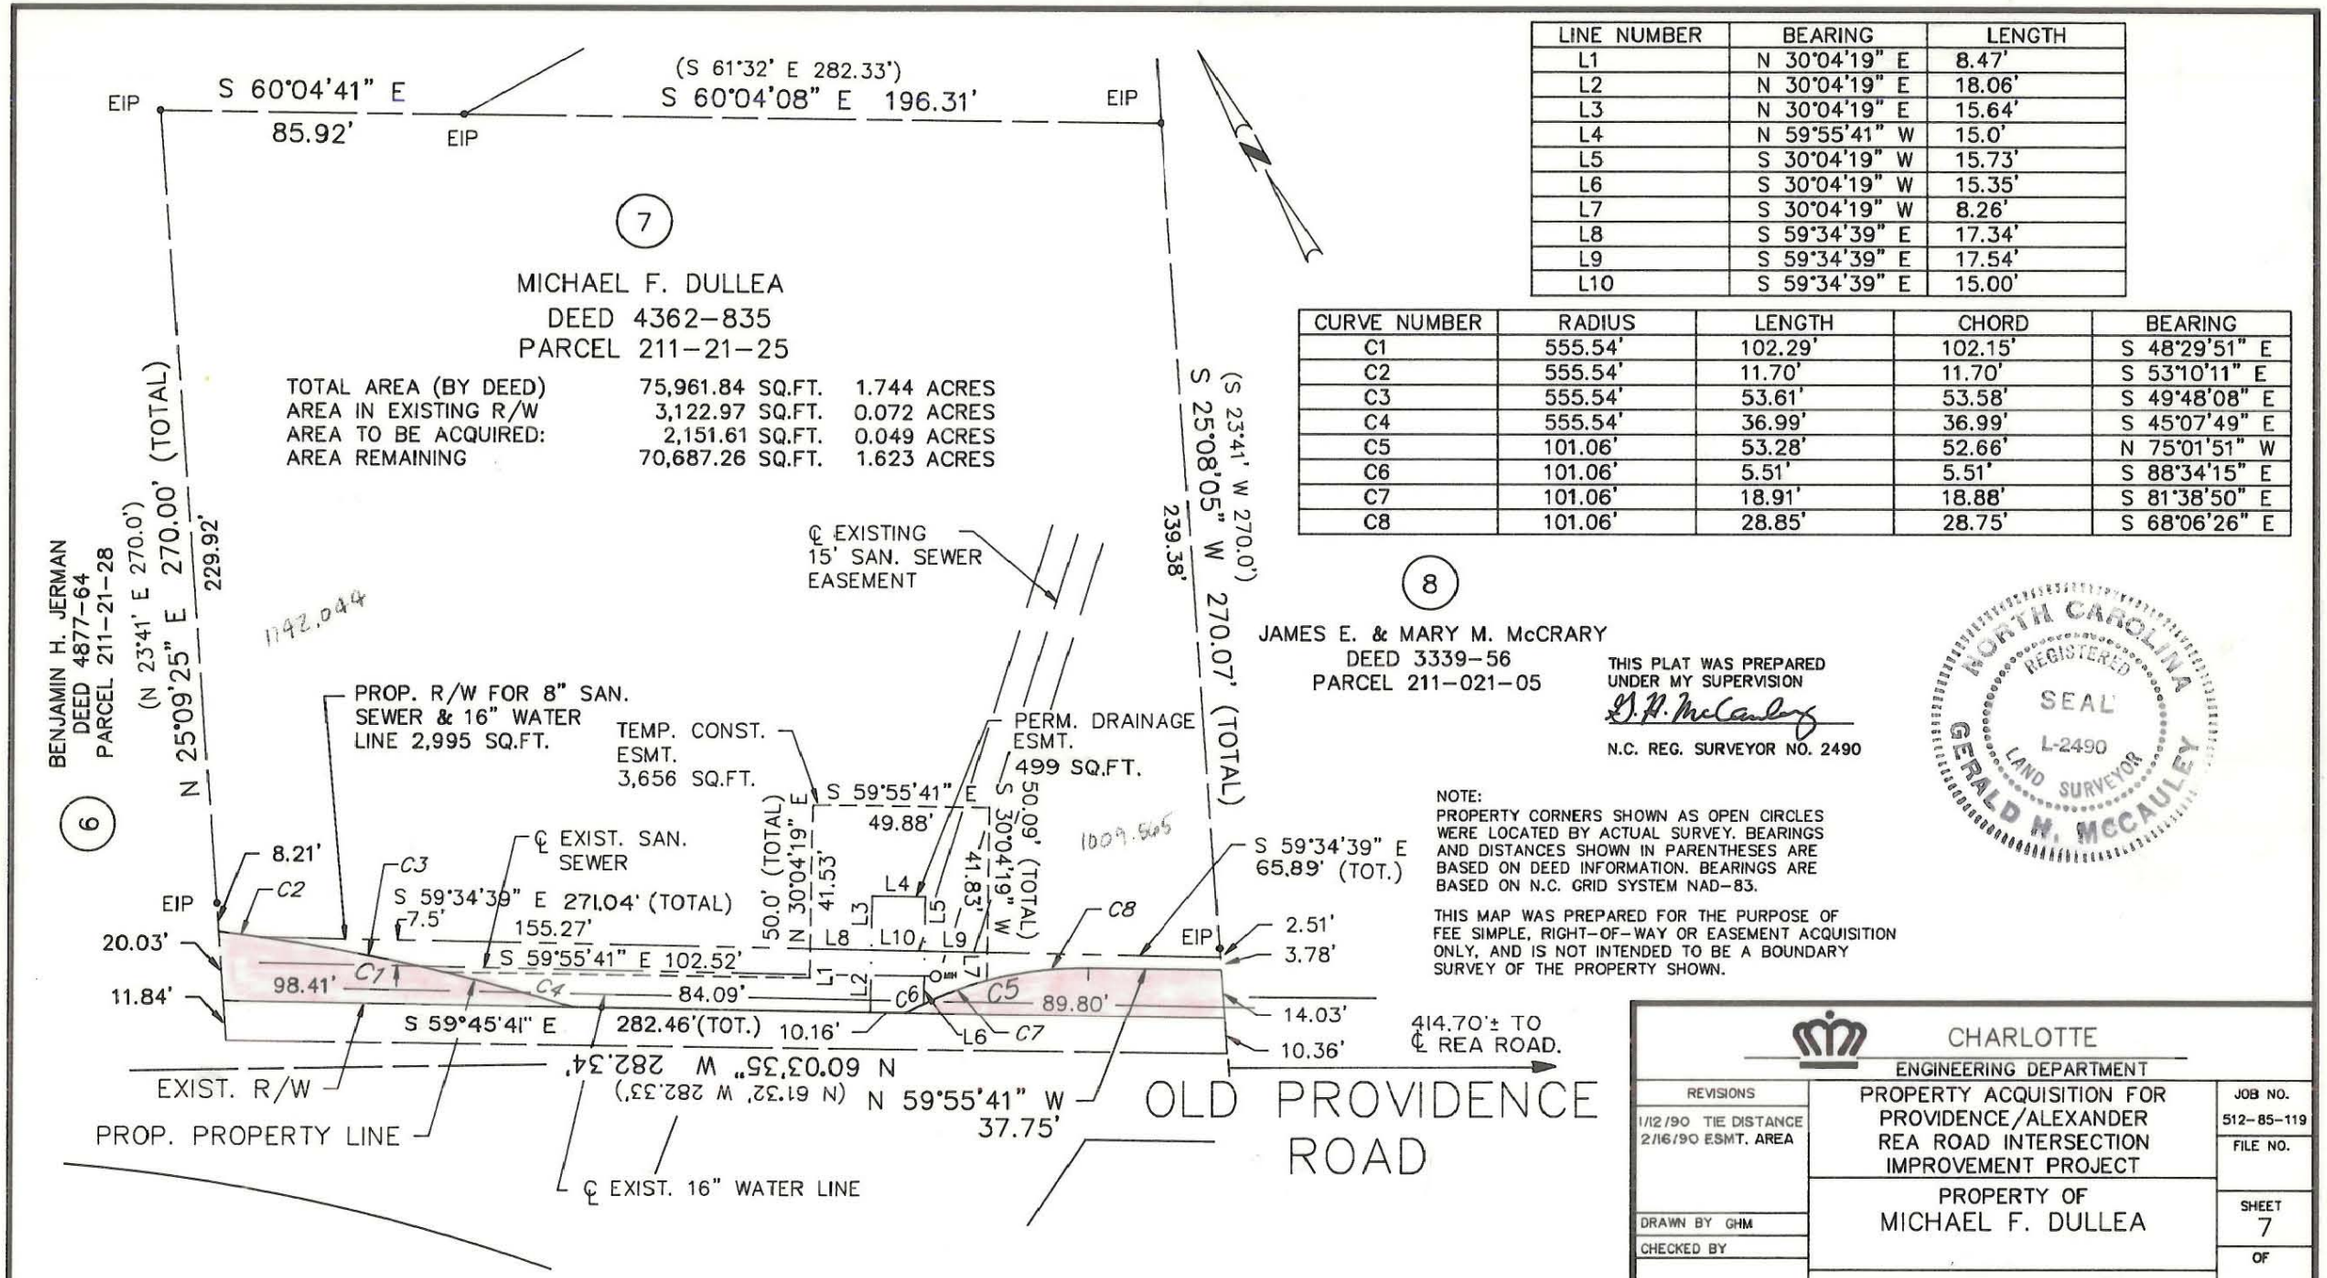

LINE NUMBER	BEARING	LENGTH
L1	N 30°04'19" E	8.47'
L2	N 30°04'19" E	18.06'
L3	N 30°04'19" E	15.64'
L4	N 59°55'41" W	15.0'
L5	S 30°04'19" W	15.73'
L6	S 30°04'19" W	15.35'
L7	S 30°04'19" W	8.26'
L8	S 59°34'39" E	17.34'
L9	S 59°34'39" E	17.54'
L10	S 59°34'39" E	15.00'

CURVE NUMBER	RADIUS	LENGTH	CHORD	BEARING
C1	555.54'	102.29'	102.15'	S 48°29'51" E
C2	555.54'	11.70'	11.70'	S 53°10'11" E
C3	555.54'	53.61'	53.58'	S 49°48'08" E
C4	555.54'	36.99'	36.99'	S 45°07'49" E
C5	101.06'	53.28'	52.66'	N 75°01'51" W
C6	101.06'	5.51'	5.51'	S 88°34'15" E
C7	101.06'	18.91'	18.88'	S 81°38'50" E
C8	101.06'	28.85'	28.75'	S 68°06'26" E

THIS PLAT WAS PREPARED
UNDER MY SUPERVISION

G.H. McCauley

N.C. REG. SURVEYOR NO. 2490

NORTH CAROLINA REGISTERED SEAL L-2490 LAND SURVEYOR GERALD H. McCAULEY

NOTE:
PROPERTY CORNERS SHOWN AS OPEN CIRCLES WERE LOCATED BY ACTUAL SURVEY. BEARINGS AND DISTANCES SHOWN IN PARENTHESES ARE BASED ON DEED INFORMATION. BEARINGS ARE BASED ON N.C. GRID SYSTEM NAD-83.

THIS MAP WAS PREPARED FOR THE PURPOSE OF FEE SIMPLE, RIGHT-OF-WAY OR EASEMENT ACQUISITION ONLY, AND IS NOT INTENDED TO BE A BOUNDARY SURVEY OF THE PROPERTY SHOWN.

CHARLOTTE
ENGINEERING DEPARTMENT

REVISIONS	PROPERTY ACQUISITION FOR PROVIDENCE/ALEXANDER REA ROAD INTERSECTION IMPROVEMENT PROJECT	JOB NO. 512-85-119
1/12/90 TIE DISTANCE 2/16/90 ESMT. AREA		FILE NO.
	PROPERTY OF MICHAEL F. DULLEA	SHEET 7
DRAWN BY GHM		OF
CHECKED BY		
SURVEY SUPVR.	DATE OCT. 25,1989 SCALE 1"=50'	

211-021-25