AF 35129A

C & J ENTERPRISES INC.

DEED: 3843-638

329

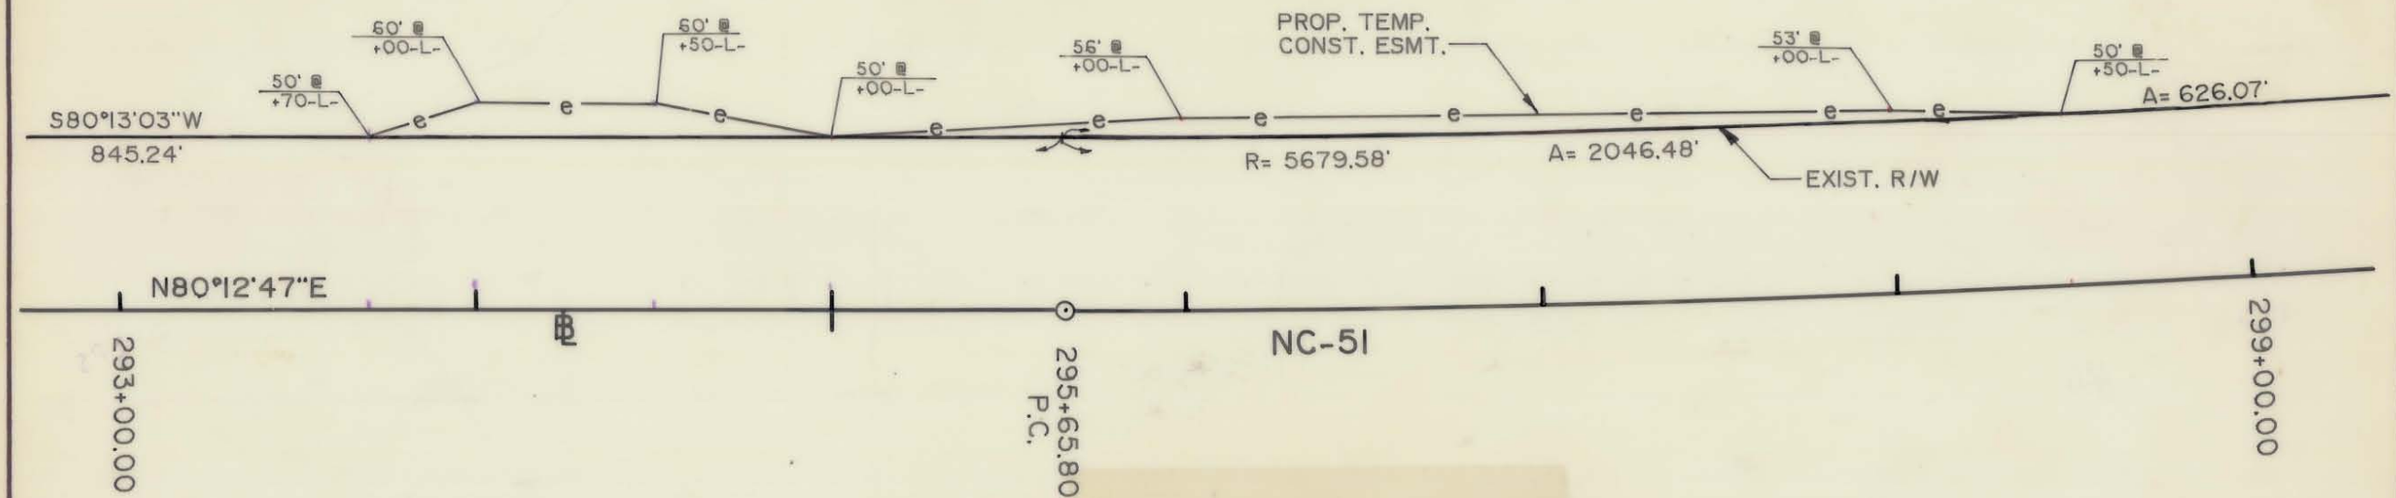

NOTE: Property corners shown circled were located by actual survey. Bearings and distances shown in parenthesis are based on deed information. Bearings are based on

N.C. COORDINATE SYSTEM

This map was prepared for the purpose of right-of-way or easement acquisition only, and is not intended to be a boundary survey of the property shown.

This plat was prepared under my supervision Allen E. Beck

N.C. Reg Surveyor No. 3028

NORTH CAROLINA REGISTERED SEAL L-3028 LAND SURVEYOR ALLEN E. BECK

ACQUIRED 2-15-89

DB 5967-753

211-264-26

PARCEL ID # 211-263-16

CHARLOTTE
ENGINEERING DEPARTMENT

REVISIONS	PROPOSED R/W	JOB NO.
	NC-51 PHASE III	FILE NO.
	PROPERTY OF	SHEET
DRAWN BY L.I.Y.	C & J ENTERPRISES INC.	329C/7
CHECKED BY A.B.		OF
R. Dennis Smith SURVEY SUPVR.	DATE 3-18-88 SCALE 1" = 50'	87