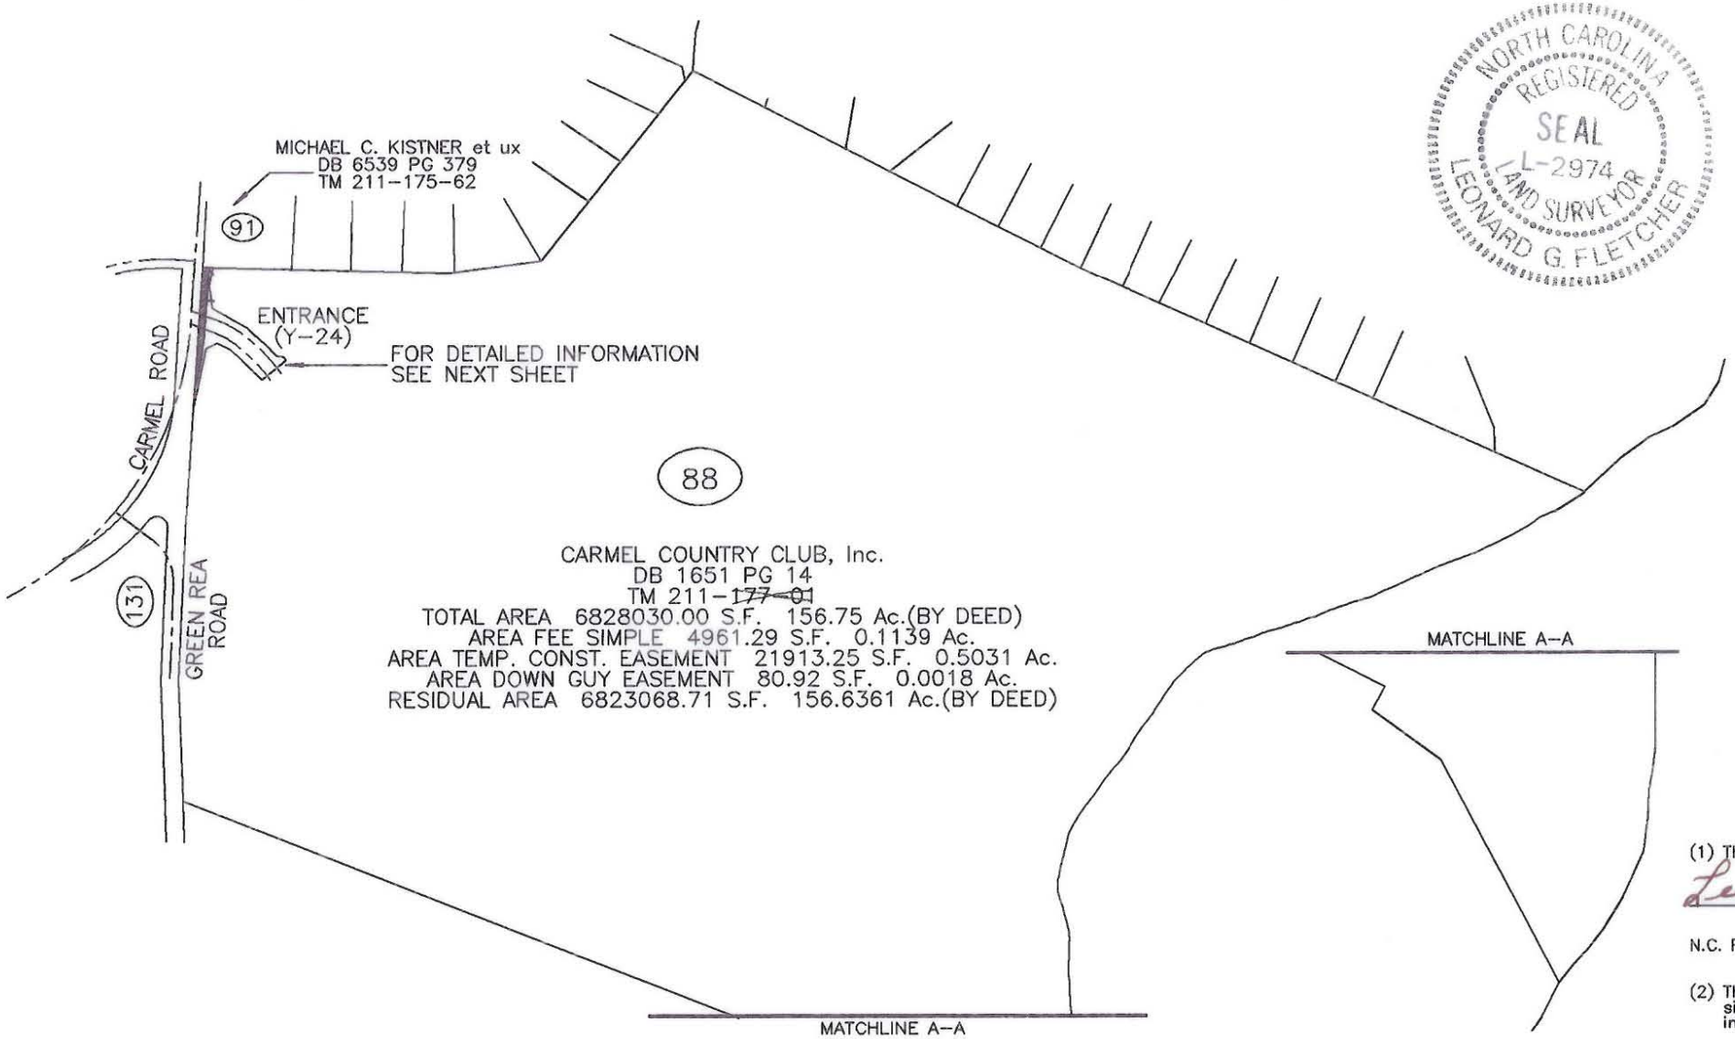

NORTH CAROLINA REGISTERED SEAL L-2974 LAND SURVEYOR LEONARD G. FLETCHER

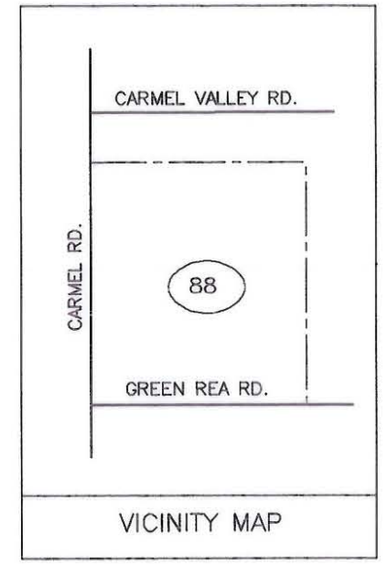

VICINITY MAP

NAD 83

(1) This plat was prepared under my supervision.

Leonard G. Fletcher Date: 5-8-95

N.C. Registered Survey No. L-2974

(2) This map was prepared for the purpose of acquiring fee simple right-of-way and/or an easement only and is not intended to be a boundary survey of property shown.

PREPARED BY:
TGS Engineers
1215 Jones Franklin Road
Suite 203, North Building
Raleigh, North Carolina 27606
Phone (919)851-7144

CHARLOTTE
ENGINEERING DEPARTMENT

REVISIONS	CARMEL ROAD WIDENING PROJECT	JOB NO. 512-88-123
FEB. 23, 1994 DEC. 8, 1994		FILE NO.
DRAWN BY ELW CHECKED BY WEW	PROPERTY OF CARMEL COUNTRY CLUB, INC.	SHEET 88A/2 OF 137
	DATE JUNE 16, 1993 SCALE 1"=500'	

211-661-01