AF 35129A

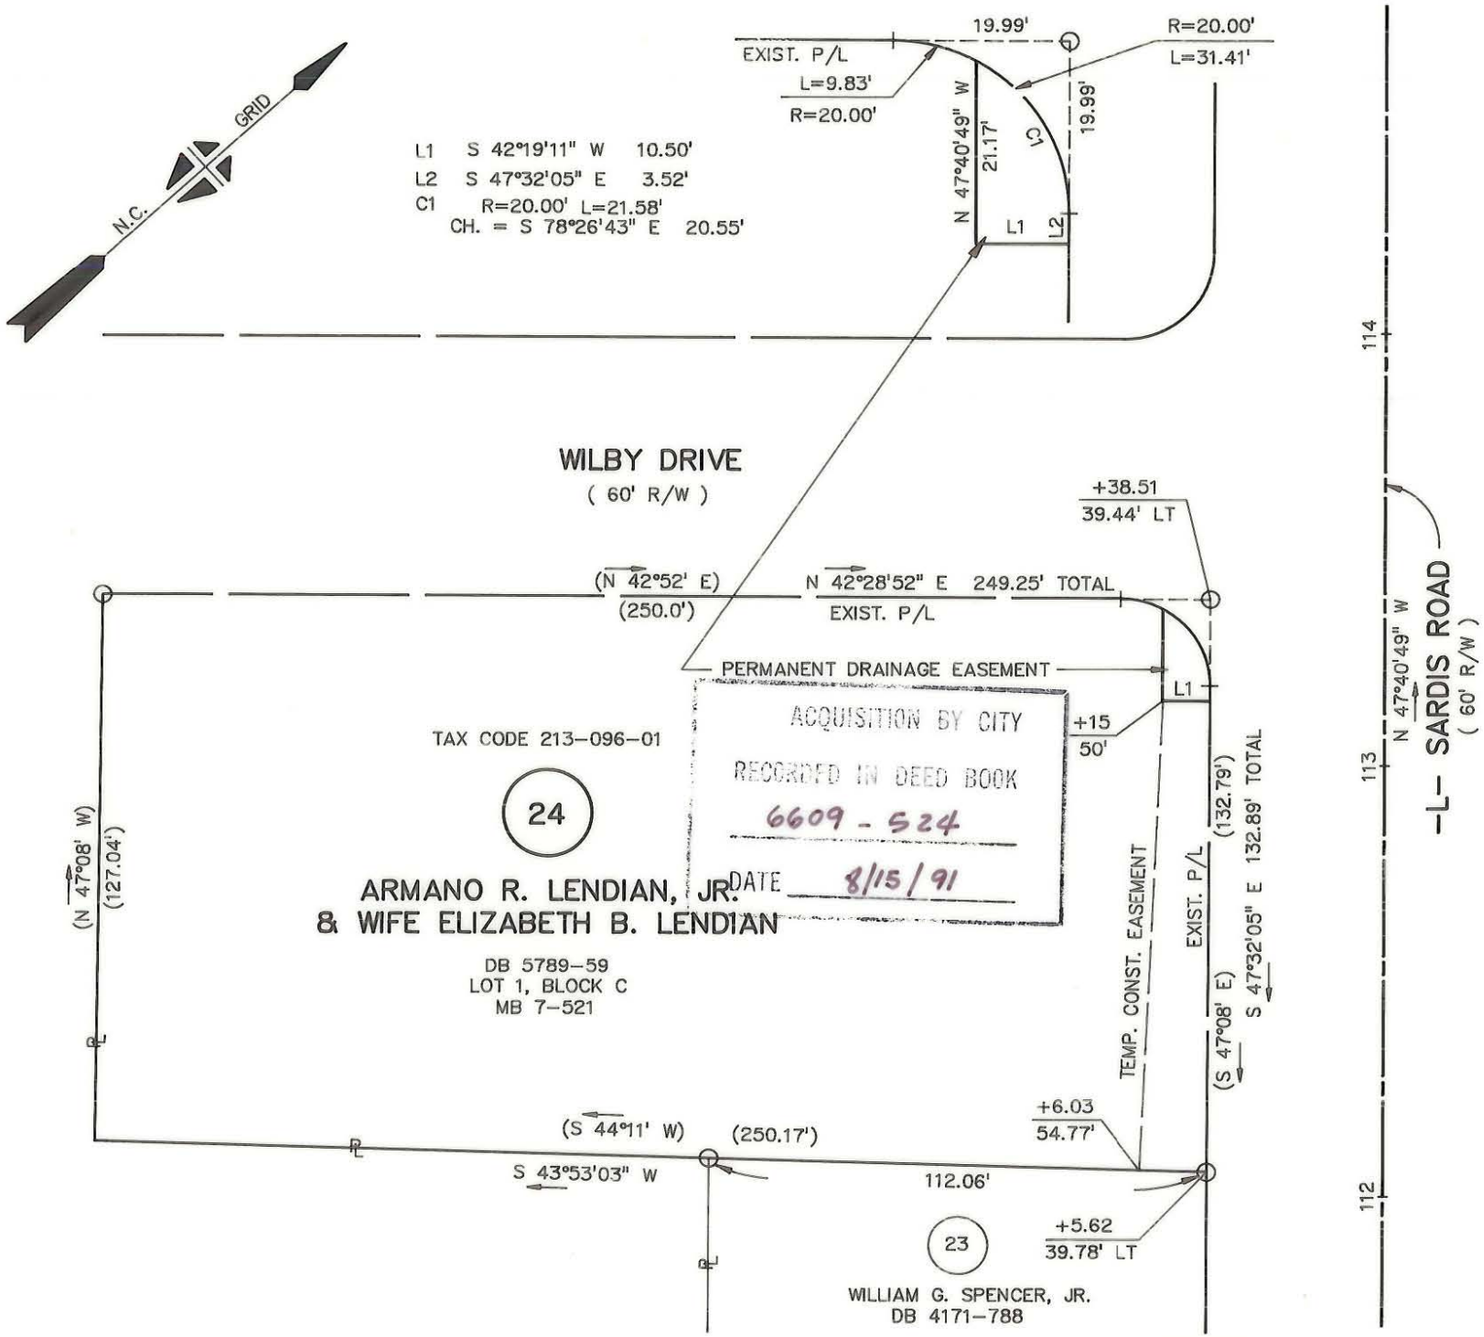

TOTAL AREA	32, 416 S.F.	0.744 AC.
AREA IN EXISTING R/W	0 S.F.	0.000 AC.
AREA TO BE ACQUIRED	0 S.F.	0.000 AC.
AREA REMAINING	32, 416 S.F.	0.744 AC.
AREA – PERMANENT DRAINAGE EASEMENT	169 S.F.	0.004 AC.
AREA - TEMPORARY CONSTR. EASEMENT	1392 S.F.	0.032 AC.

NOTE:
PROPERTY CORNERS SHOWN AS OPEN CIRCLES WERE LOCATED BY ACTUAL SURVEY. BEARINGS AND DISTANCES SHOWN IN PARENTHESES ARE BASED ON DEED INFORMATION.

THIS PLAT WAS PREPARED UNDER MY SUPERVISION.

Charles E. Good

N.C. REG. LAND SURVEYOR NO. L-1138

THIS MAP WAS PREPARED FOR THE PURPOSE OF ACQUIRING RIGHT-OF-WAY AND/OR AN EASEMENT ONLY, AND IS NOT INTENDED TO BE A BOUNDARY SURVEY OF THE PROPERTY SHOWN.

NORTH CAROLINA REGISTERED L1138 LAND SURVEYOR CHARLES E. GOOD

CHARLOTTE
ENGINEERING DEPARTMENT

REVISIONS

SARDIS ROAD
WIDENING PROJECT

Property of
ARMANO R. LENDIAN, JR.
and wife
ELIZABETH B. LENDIAN

DRAWN BY RWBA
CHECKED BY
SURVEY SUPERVISOR
DATE 9-27-90 SCALE 1"=40'

JOB NO. 512-88-128
FILE NO.
SHEET 24
OF

213-096-01