AF 35129A

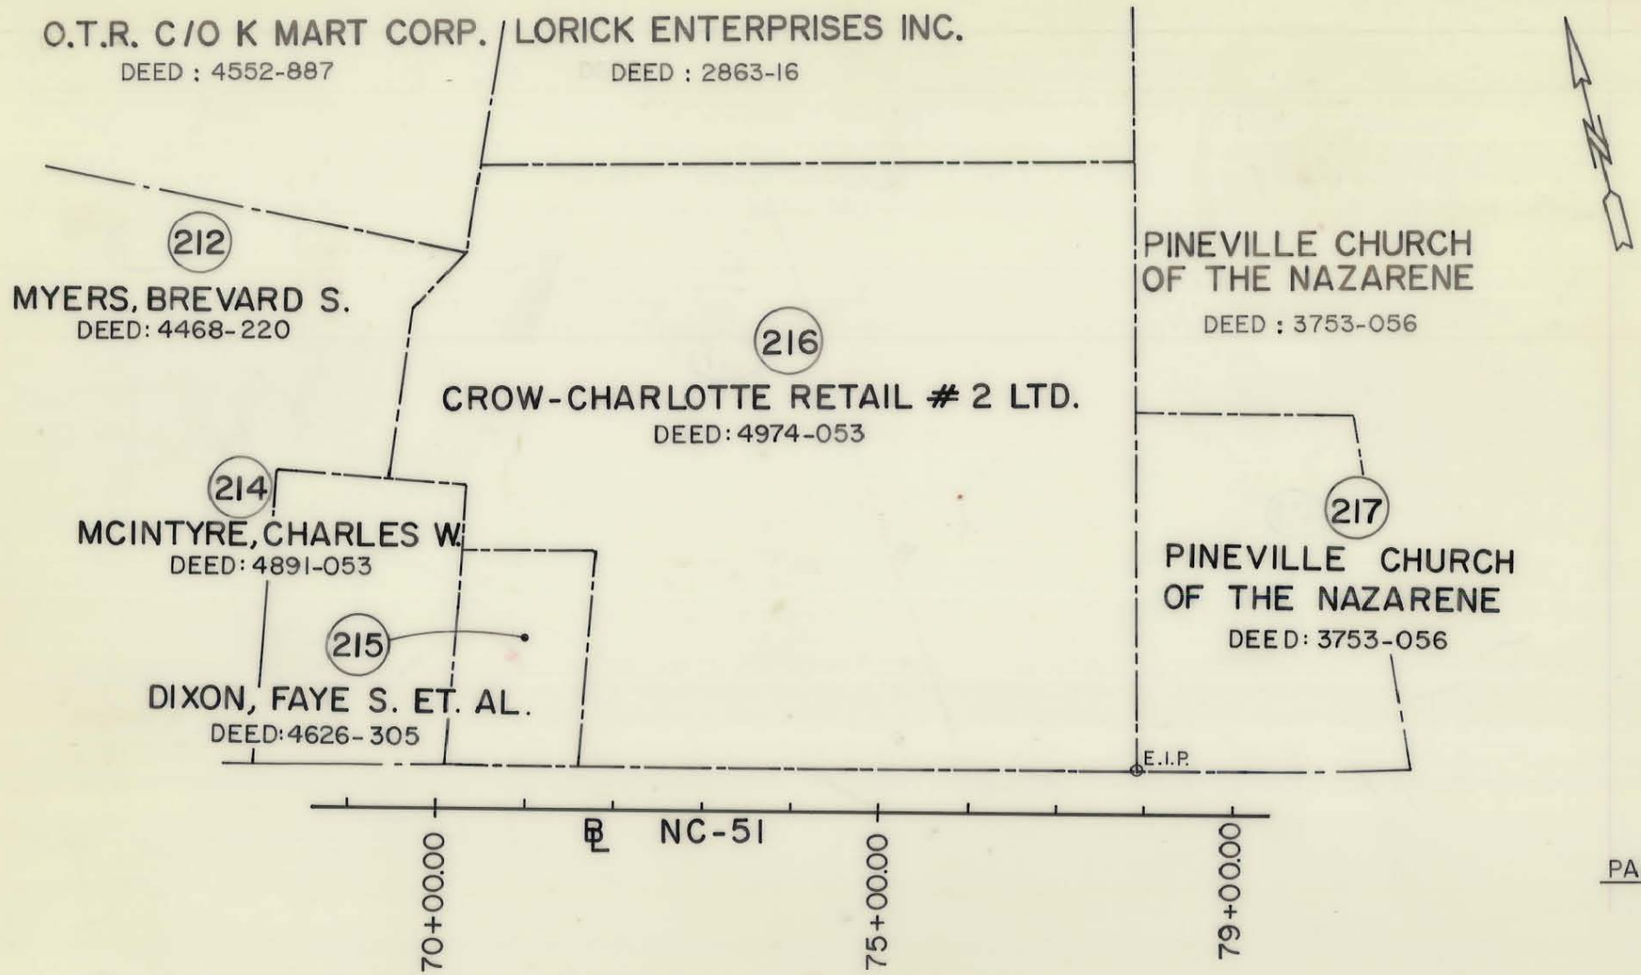


NOTE: Property corners shown circled were located by actual survey. Bearings and distances shown in parenthesis are based on deed information. Bearings are based on

N.C. COORDINATE SYSTEM

This map was prepared for the purpose of right-of-way or easement acquisition only, and is not intended to be a boundary survey of the property shown.

This plat was prepared under my supervision Allen E. Beck 6-05-87

N.C. Reg. Surveyor No. L-3028

NORTH CAROLINA REGISTERED SEAL L-3028 LAND SURVEYOR ALLEN E. BECK

PARCEL AREA = 511,752.319 SQ. FT. 11.748 AC.

PARCEL ID. # 221-191-32

CHARLOTTE
ENGINEERING DEPARTMENT

| | | |
|---|---|---|
| REVISIONS | PROPOSED R/W<br>NC-51 PHASE II | JOB NO |
| | | FILE NO |
| | PROPERTY OF<br>CROW CHARLOTTE RETAIL #2 LTD. | SHEET 216A/2 OF 75 |
| DRAWN BY G.H.<br>CHECKED BY A.B<br>R. Dennis Brooks<br>SURVEY SUPVR. | DATE 3/3/87 SCALE 1" = 200' | |

221-192-01