AF 35129A

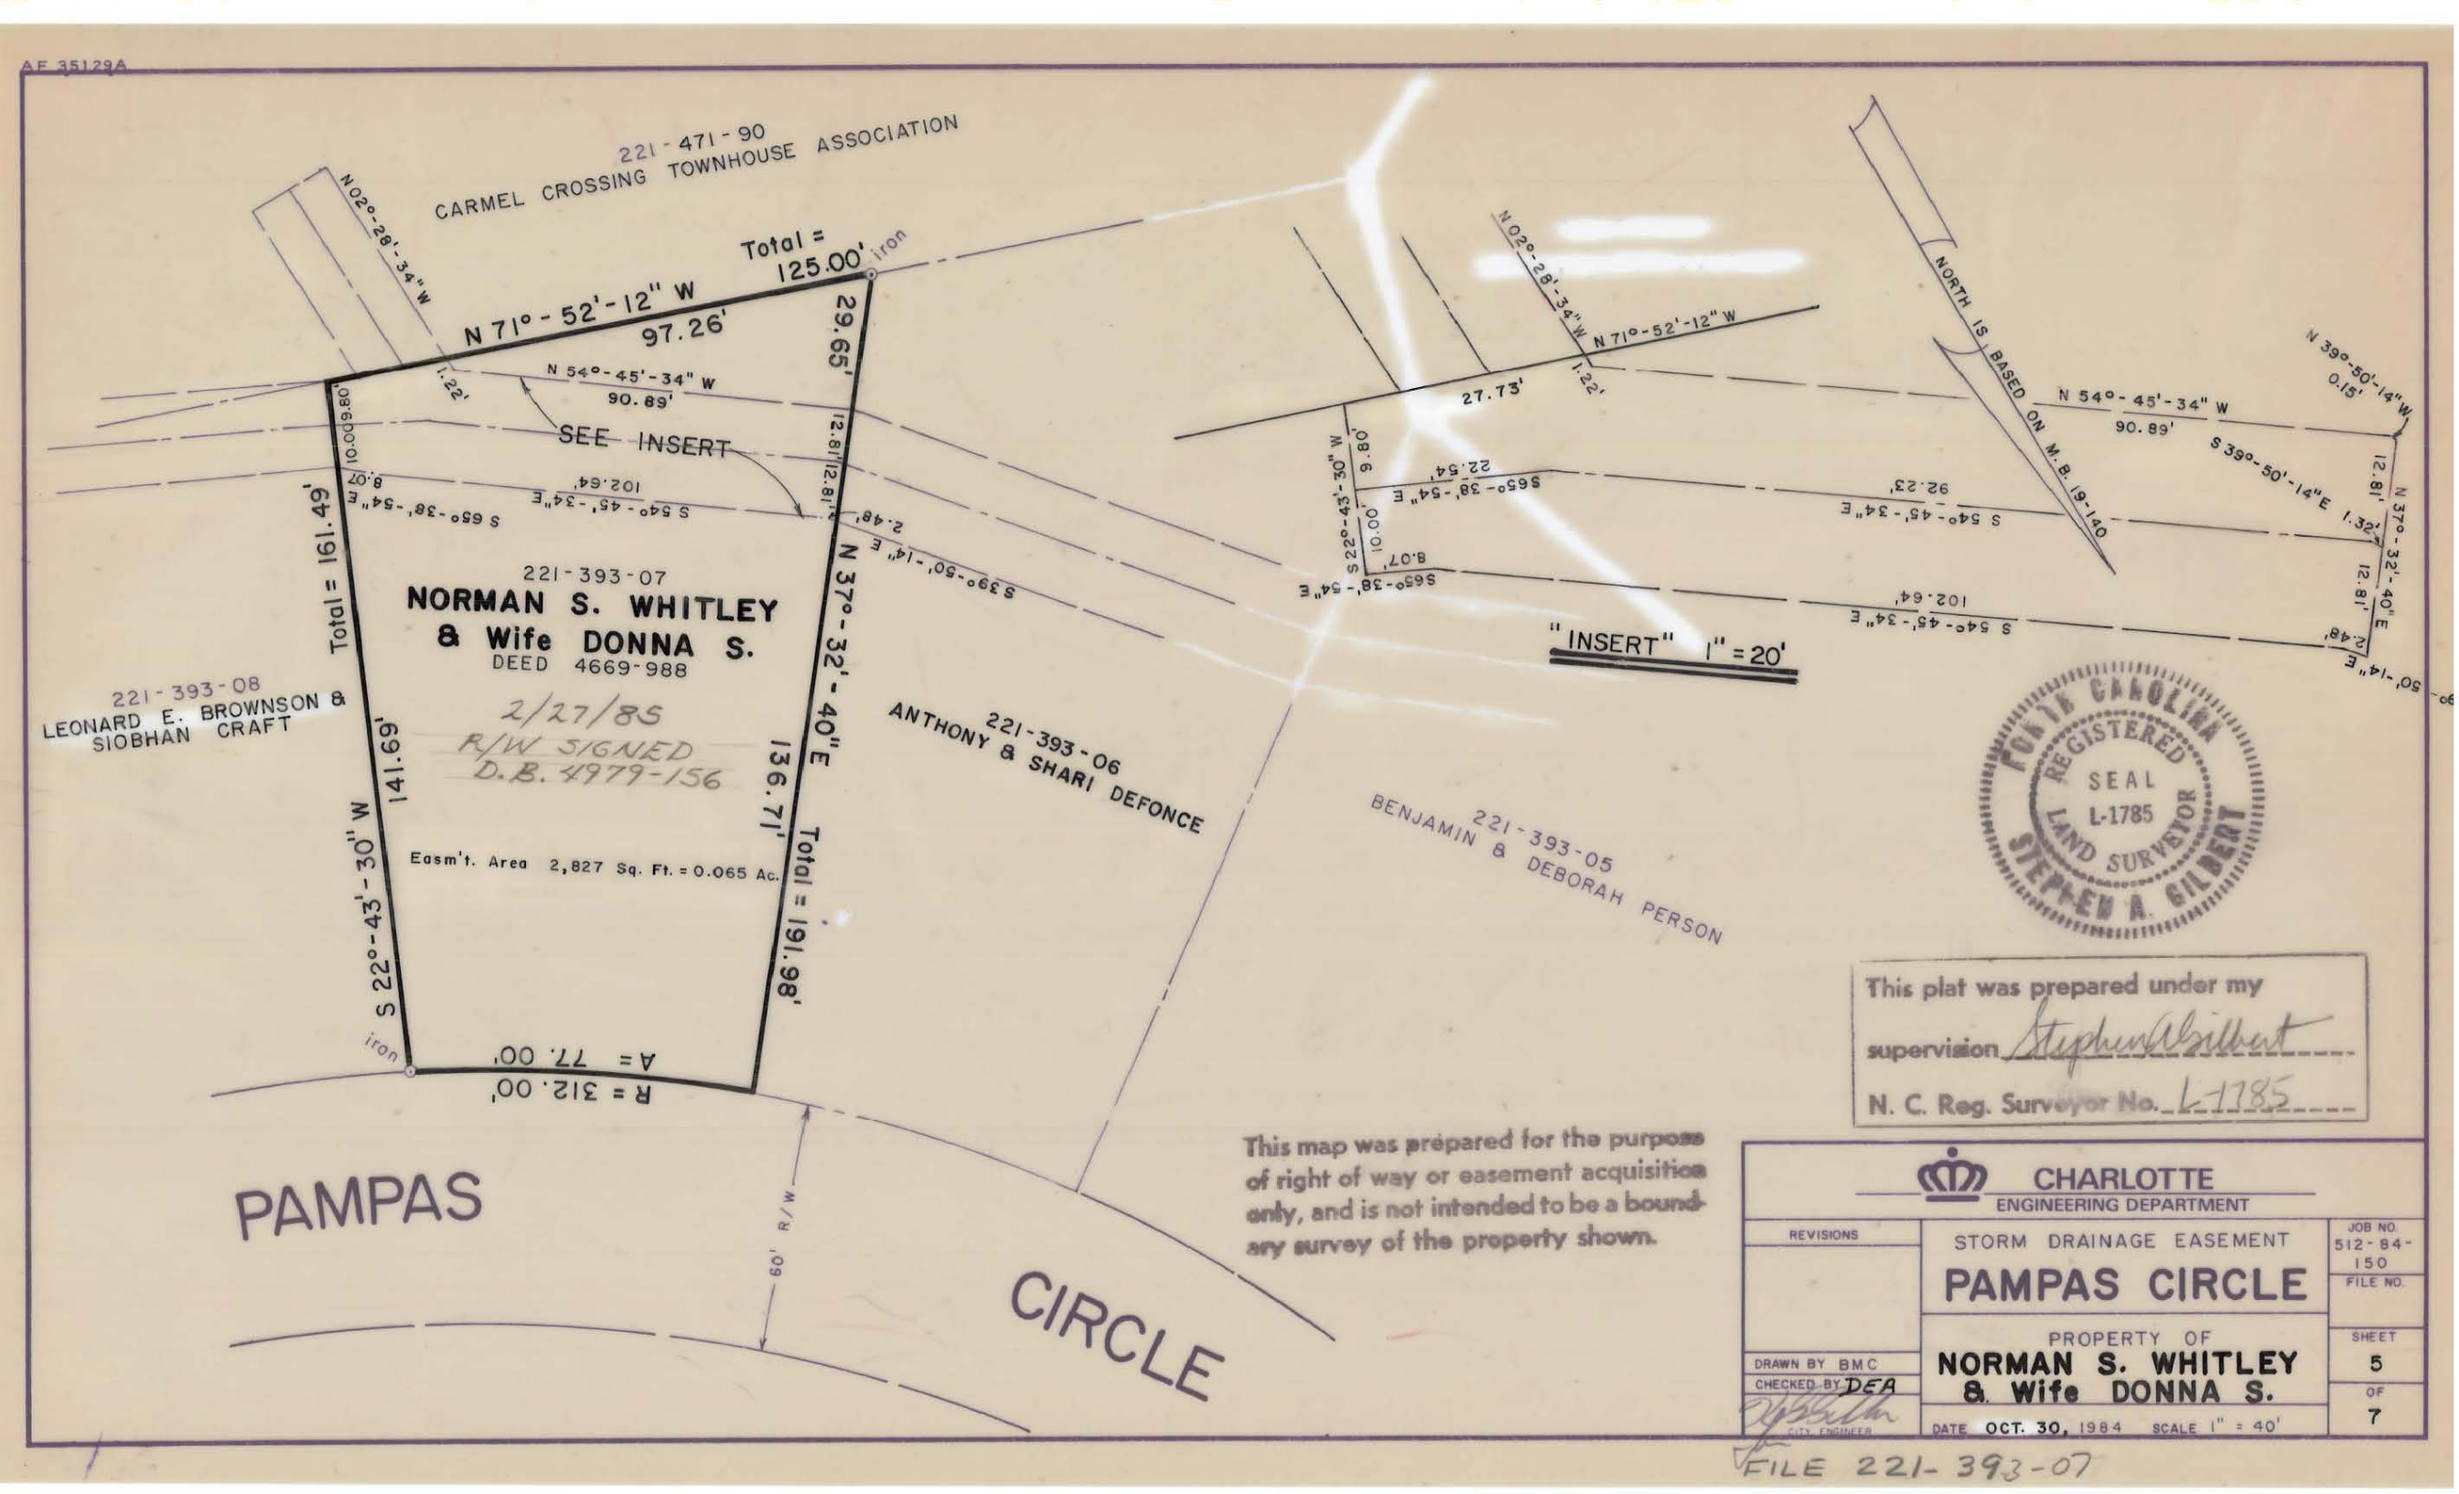

NORTH CAROLINA
REGISTERED
SEAL
L-1785
LAND SURVEYOR
STEPHEN A. GILBERT

This plat was prepared under my supervision Stephen A Gilbert
N. C. Reg. Surveyor No. L-1785

This map was prepared for the purpose of right of way or easement acquisition only, and is not intended to be a boundary survey of the property shown.

CHARLOTTE
ENGINEERING DEPARTMENT

REVISIONS

STORM DRAINAGE EASEMENT
PAMPAS CIRCLE
PROPERTY OF
NORMAN S. WHITLEY
& Wife DONNA S.

DRAWN BY BMC
CHECKED BY DEA
CITY ENGINEER
DATE OCT. 30, 1984 SCALE 1" = 40'

JOB NO. 512-84-150
FILE NO.
SHEET 5
OF 7

FILE 221-393-07