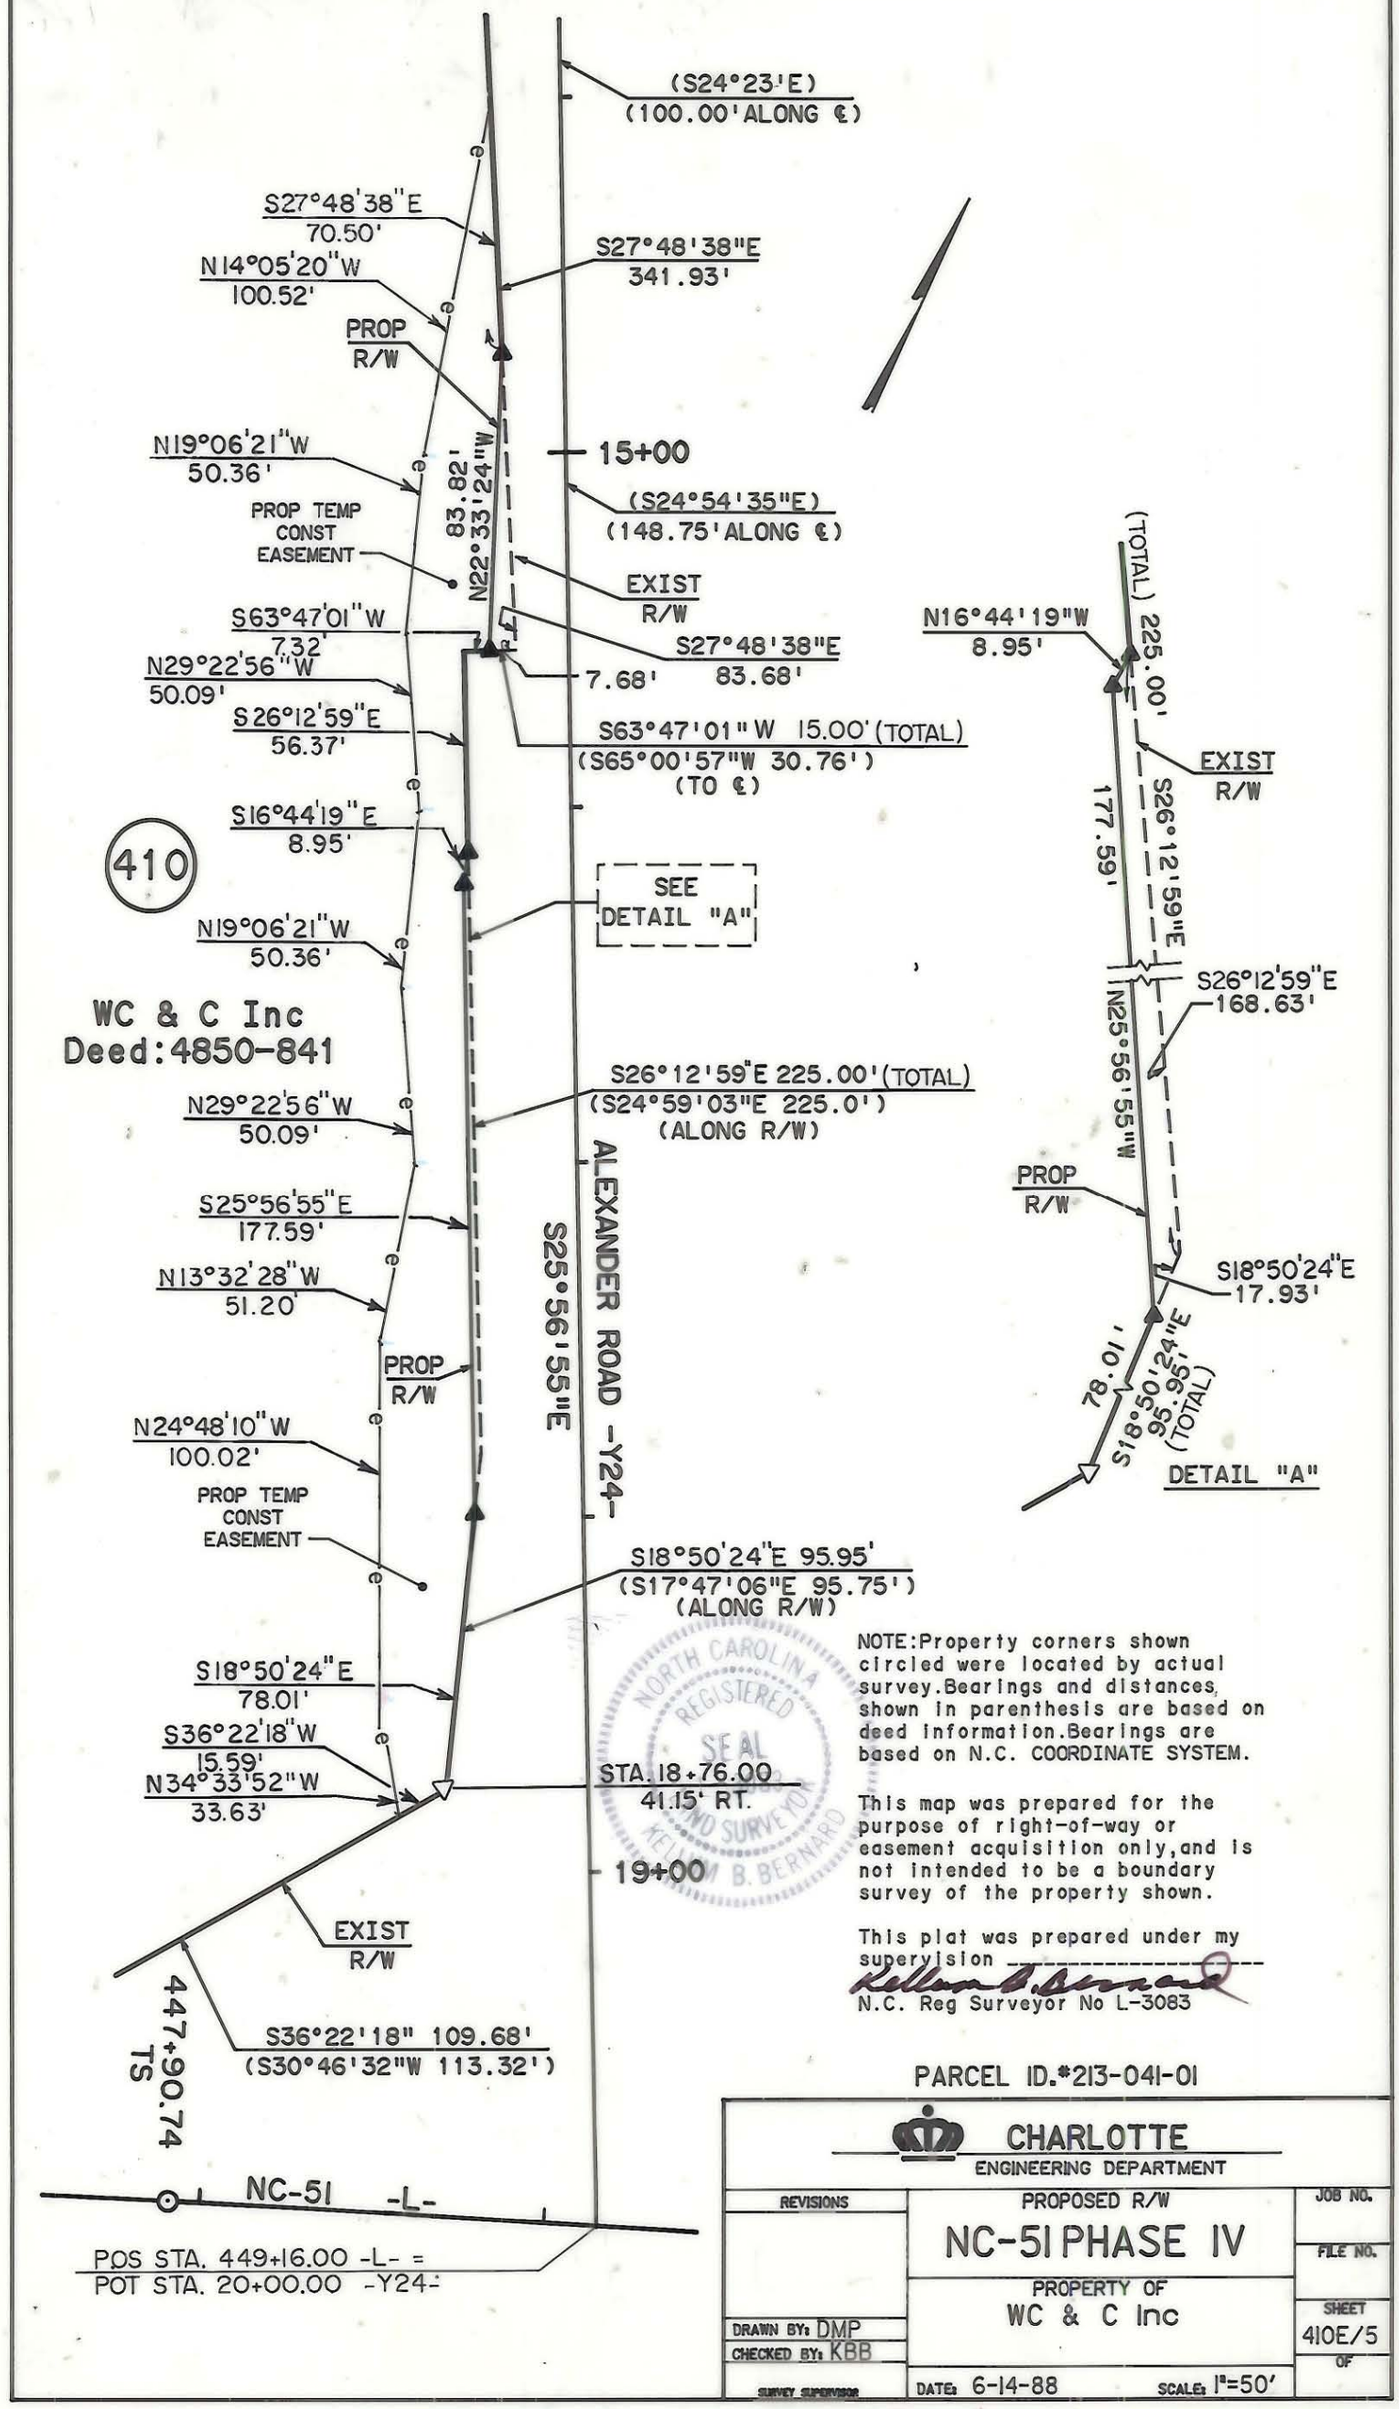

NOTE: Property corners shown circled were located by actual survey. Bearings and distances shown in parenthesis are based on deed information. Bearings are based on N.C. COORDINATE SYSTEM.

This map was prepared for the purpose of right-of-way or easement acquisition only, and is not intended to be a boundary survey of the property shown.

This plat was prepared under my supervision

Kellam B. Bernard

N.C. Reg Surveyor No L-3083

PARCEL ID.*213-041-01

CHARLOTTE
ENGINEERING DEPARTMENT

REVISIONS	PROPOSED R/W NC-51 PHASE IV	JOB NO.
		FILE NO.
	PROPERTY OF WC & C Inc	SHEET 410E/5
DRAWN BY: DMP CHECKED BY: KBB		OF
SURVEY SUPERVISOR	DATE: 6-14-88 SCALE: 1"=50'	

213-041-01