AF 35129B

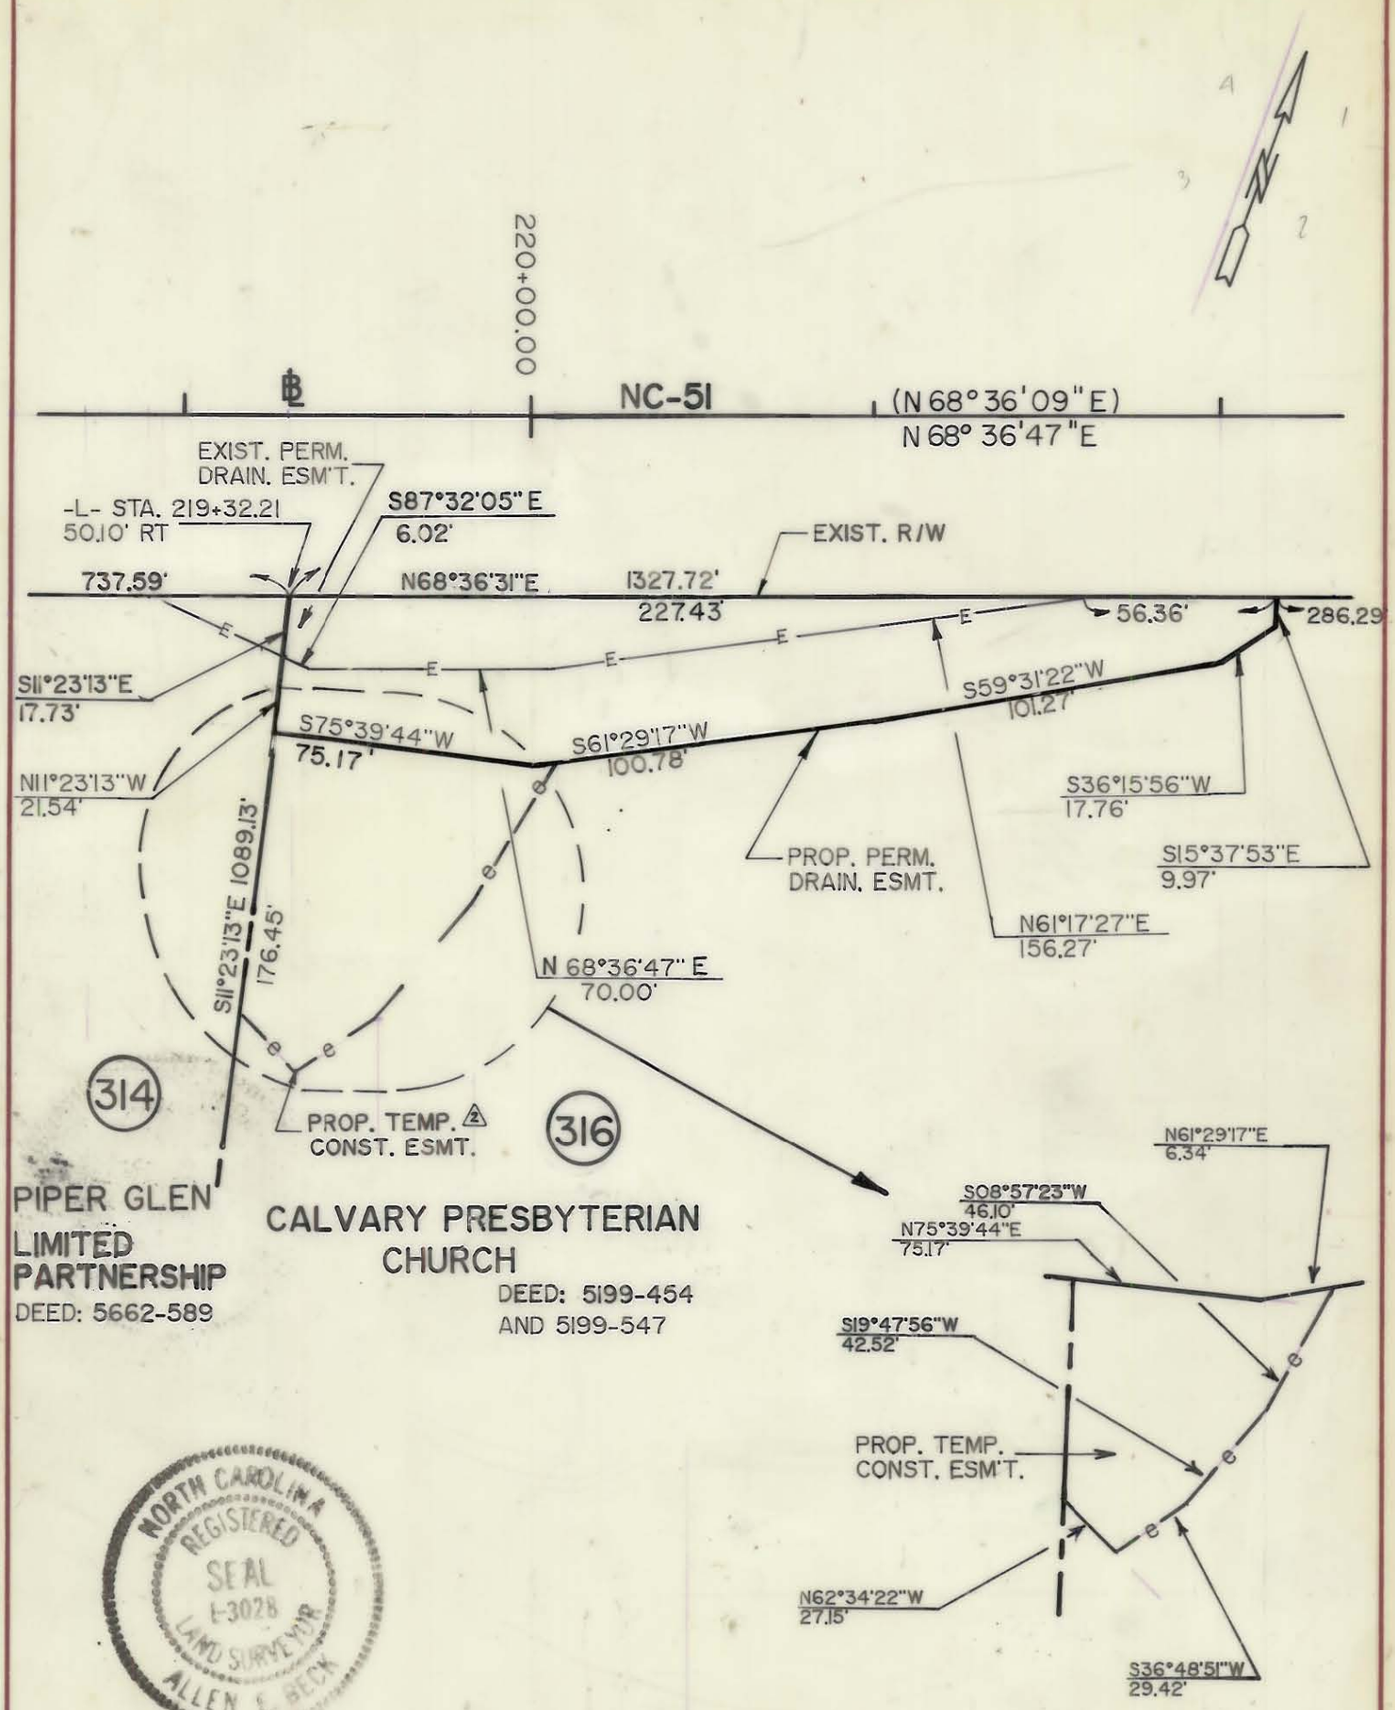

NORTH CAROLINA REGISTERED SEAL L-3028 LAND SURVEYOR ALLEN E. BECK

NOTE: Property corners shown circled were located by actual survey. Bearings and distances shown in parenthesis are based on deed information. Bearings are based on

N.C. COORDINATE SYSTEM

This map was prepared for the purpose of right-of-way or easement acquisition only, and is not intended to be a boundary survey of the property shown.

This plat was prepared under my supervision Allen E. Beck

N.C. Reg. Surveyor No. 3028

PARCEL ID # 225-011-036

CHARLOTTE
ENGINEERING DEPARTMENT

REVISIONS 2/21/89 EASEMENT. 2 8/21/89 RHS TEMP. CONST. ESMT.	PROPOSED R/W NC-51 PHASE III	JOB NO. FILE NO.
DRAWN BY T.R.H. CHECKED BY A.B. SURVEY SUPVR.	PROPERTY OF CALVARY PRESBYTERIAN CHURCH	SHEET 316B/8 OF 87
	DATE 3-18-88 SCALE 1" = 50'	

225-012-01 to 0