AF 35129A

PARCEL ID. #:
225-021-01
225-031-01
225-041-01
225-011-07
225-061-01
225-051-01
225-011-03

NORTH CAROLINA REGISTERED SEAL L-3223 LAND SURVEYOR MICHAEL C. SAWHILL

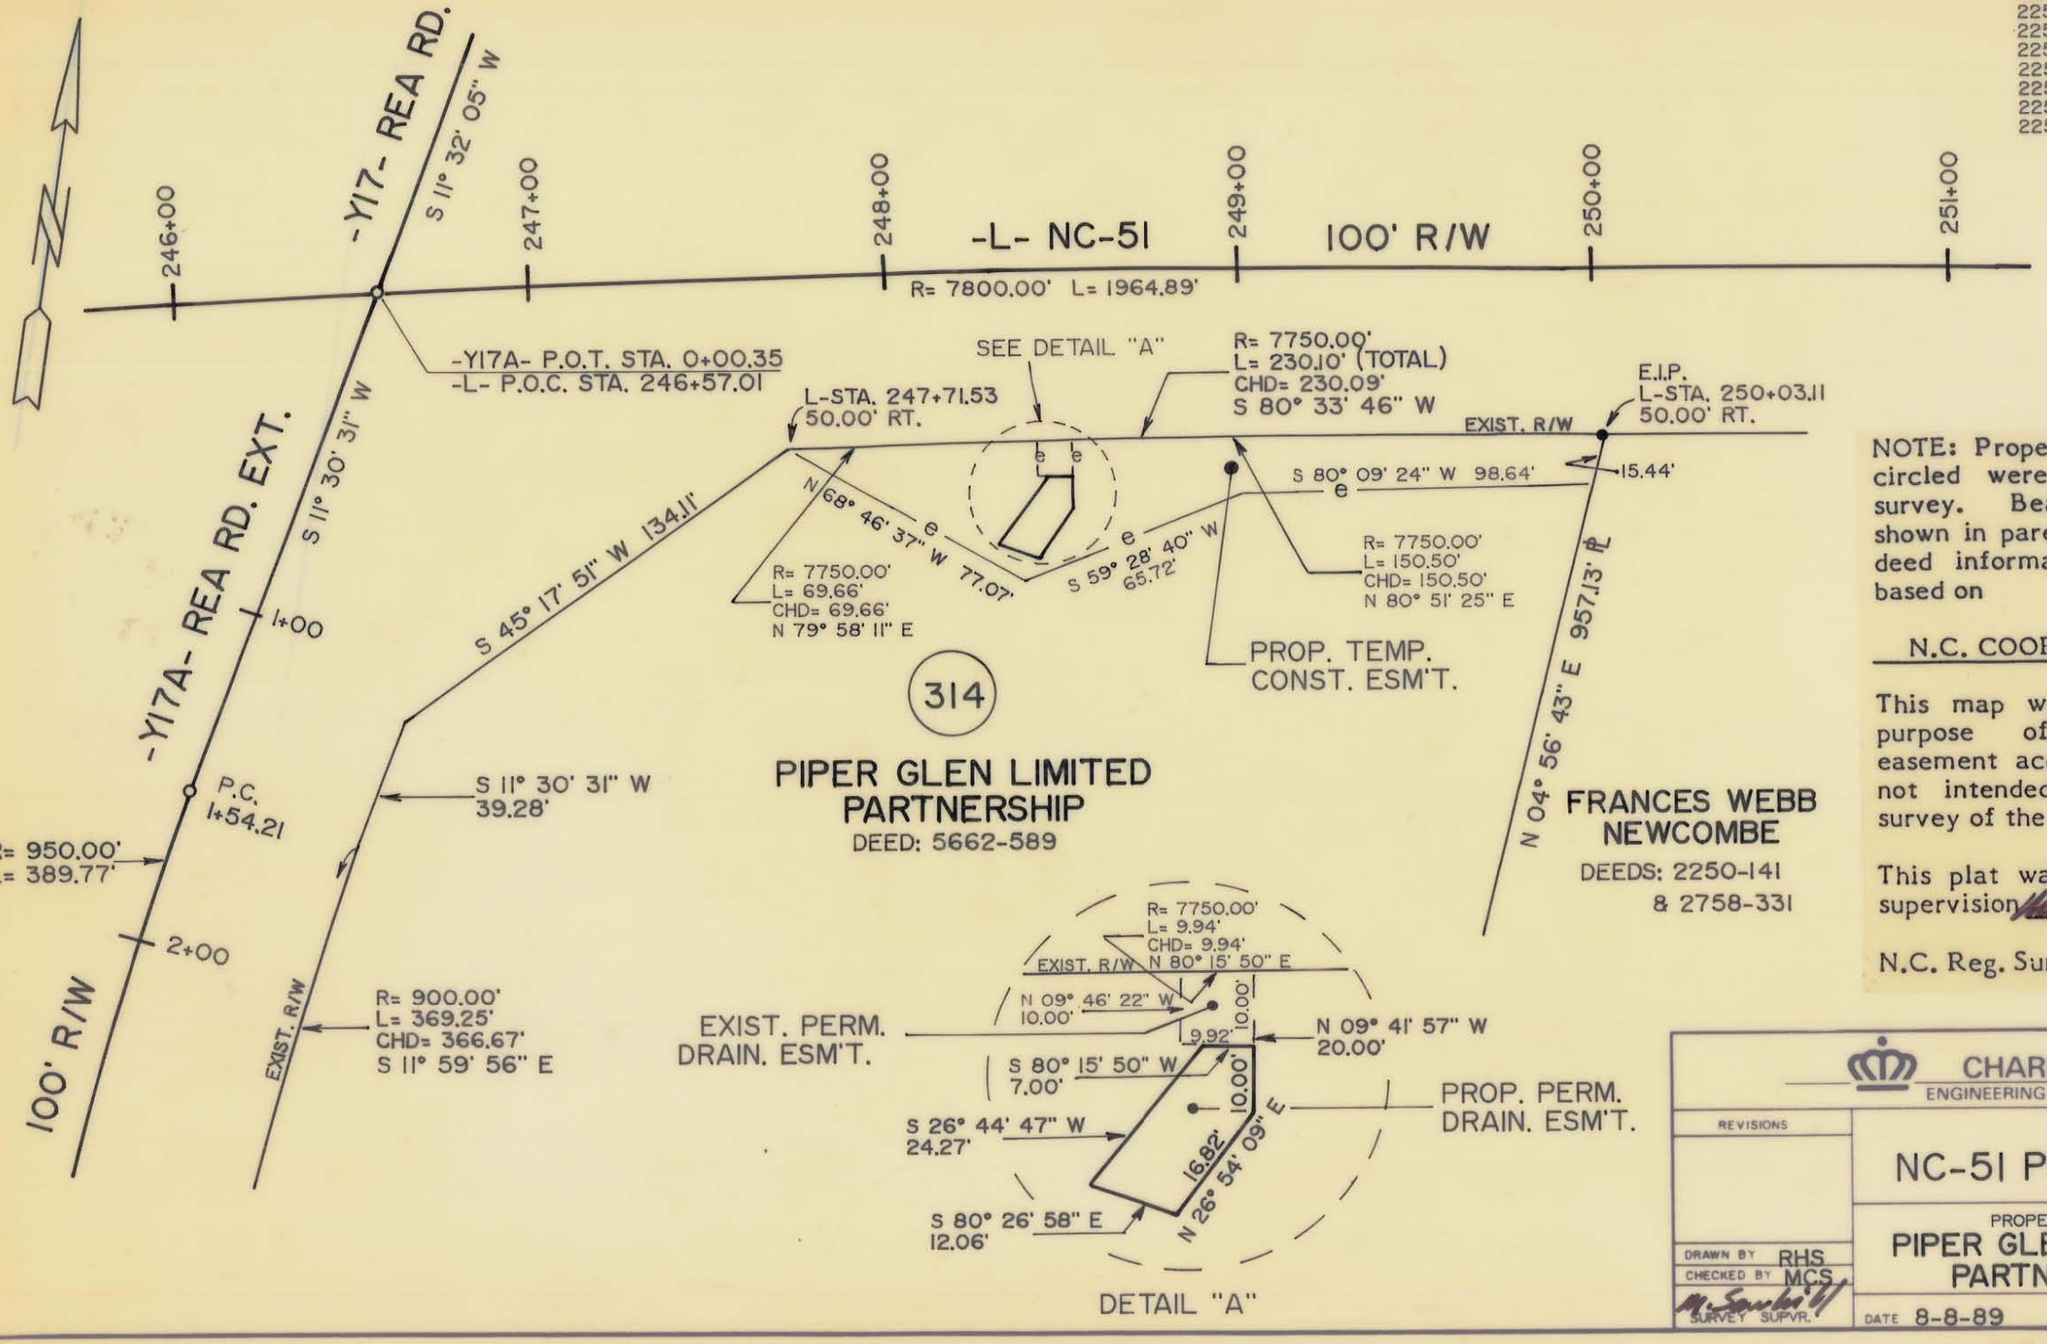

NOTE: Property corners shown circled were located by actual survey. Bearings and distances shown in parenthesis are based on deed information. Bearings are based on

N.C. COORDINATE SYSTEM

This map was prepared for the purpose of right-of-way or easement acquisition only, and is not intended to be a boundary survey of the property shown.

This plat was prepared under my supervision Michael C. Sawhill

N.C. Reg. Surveyor No. L-3223

CHARLOTTE
ENGINEERING DEPARTMENT

REVISIONS	NC-51 PHASE III	JOB NO
		FILE NO
	PROPERTY OF PIPER GLEN LIMITED PARTNERSHIP	SHEET 314E/5 OF
DRAWN BY RHS CHECKED BY MCS SURVEY SUPVR. M. Sawhill	DATE 8-8-89 SCALE 1" = 50'	

225-4