1-2	S 15°-59'-39" W	18.74'
2-3	S 84°-34'-30" W	122.42'
3-4	S 50°-21'-15" W	50.00'
5-6	N 10°-39'-45" E	32.71'
6-7	S 42°-55'-00" E	18.05'
8-3	N 73°-48'-00" E	26.18'

PARCEL (14)
STEPHEN W. MOWRY ET. AL.
DEED 3846-542

Total Area 96,192 S.F. = 2.208 AC.
Area Taken 96,192 S.F = 2.208 AC.

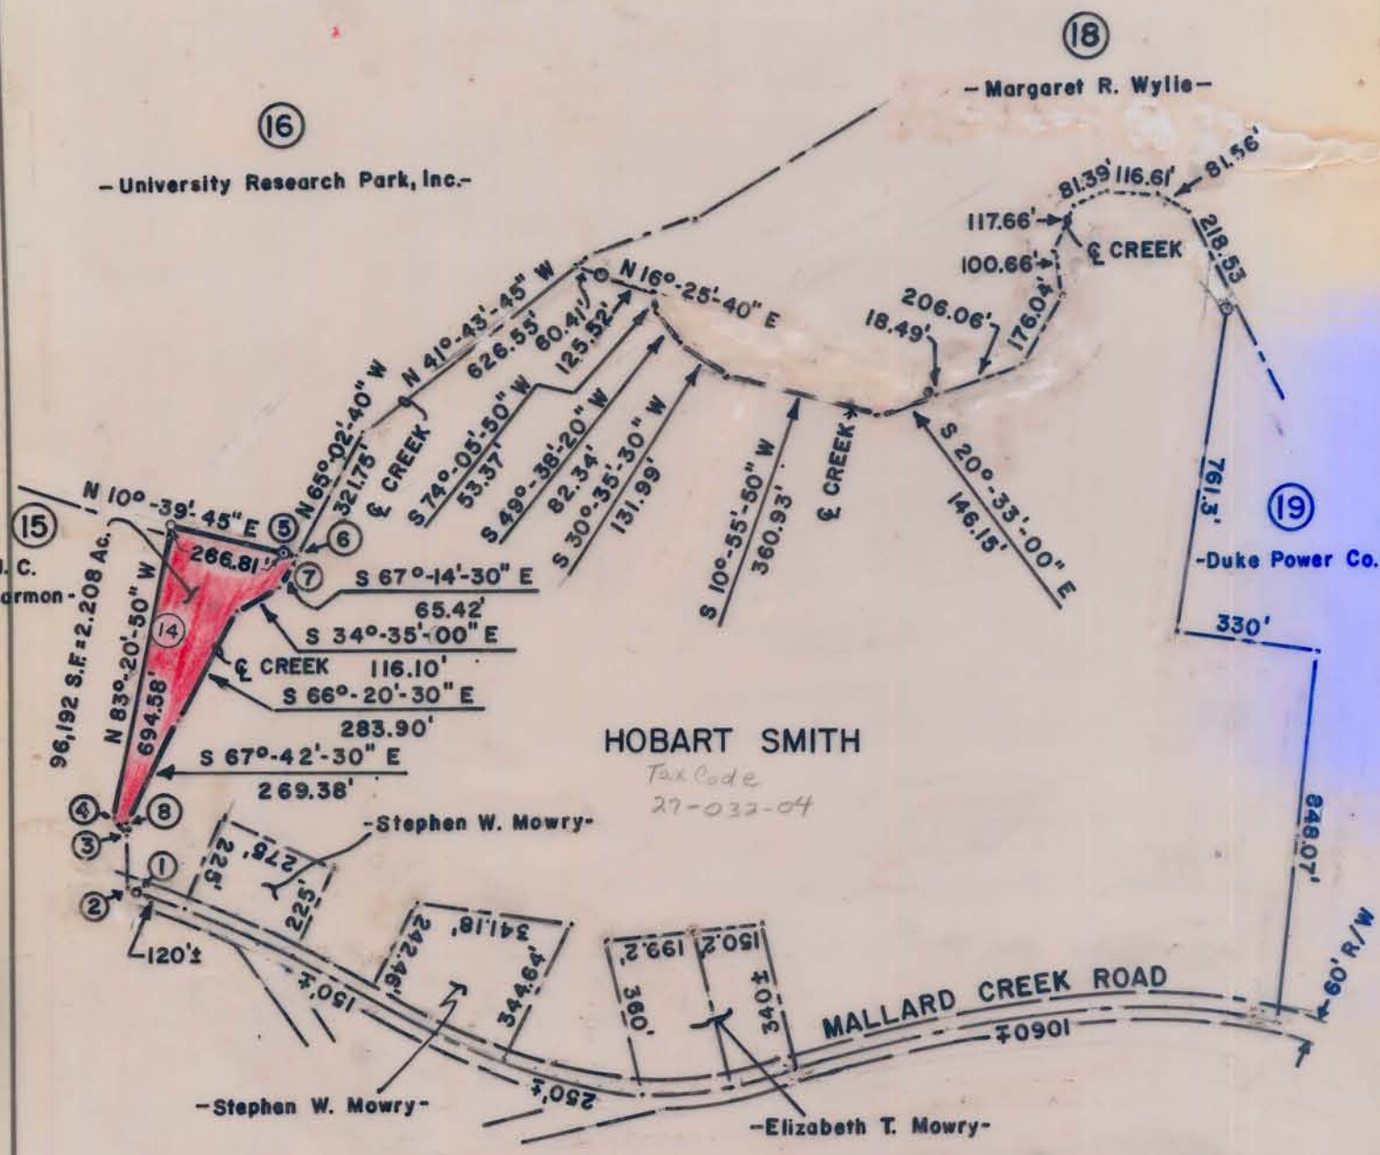

This map was prepared for the purpose of right of way or easement acquisition only, and is not intended to be a boundary survey of the property shown.

NOTE: Property corners shown circled were located by actual survey. Bearings are based on N.C. GRID

NORTH CAROLINA REGISTERED SEAL L-1482 LAND SURVEYOR RADFORD DENNIS SMITH

This plat was prepared under my supervision R. Dennis Smith
N. C. Reg. Surveyor No. L-1482

MECKLENBURG COUNTY
PARK AND RECREATION DEPARTMENT

CITY OF CHARLOTTE
NORTH CAROLINA
DEPARTMENT OF PUBLIC WORKS
ENGINEERING DIVISION

REVISIONS	PROPERTY TO BE ACQUIRED FOR	JOB NO.
12-07-84 Boundary 1-23-85 Boundary AC.	MALLARD CREEK GREENWAY	FILE NO.
	PROPERTY OF STEPHEN W. MOWRY ET AL	SHEET 14
DRAWN BY A.R. CHECKED BY RW CITY ENGINEER	DATE 1/5/83 SCALE 1"=400'	OF 22

DUNCAN-PARNELL, INC., CHARLOTTE 279

27-03