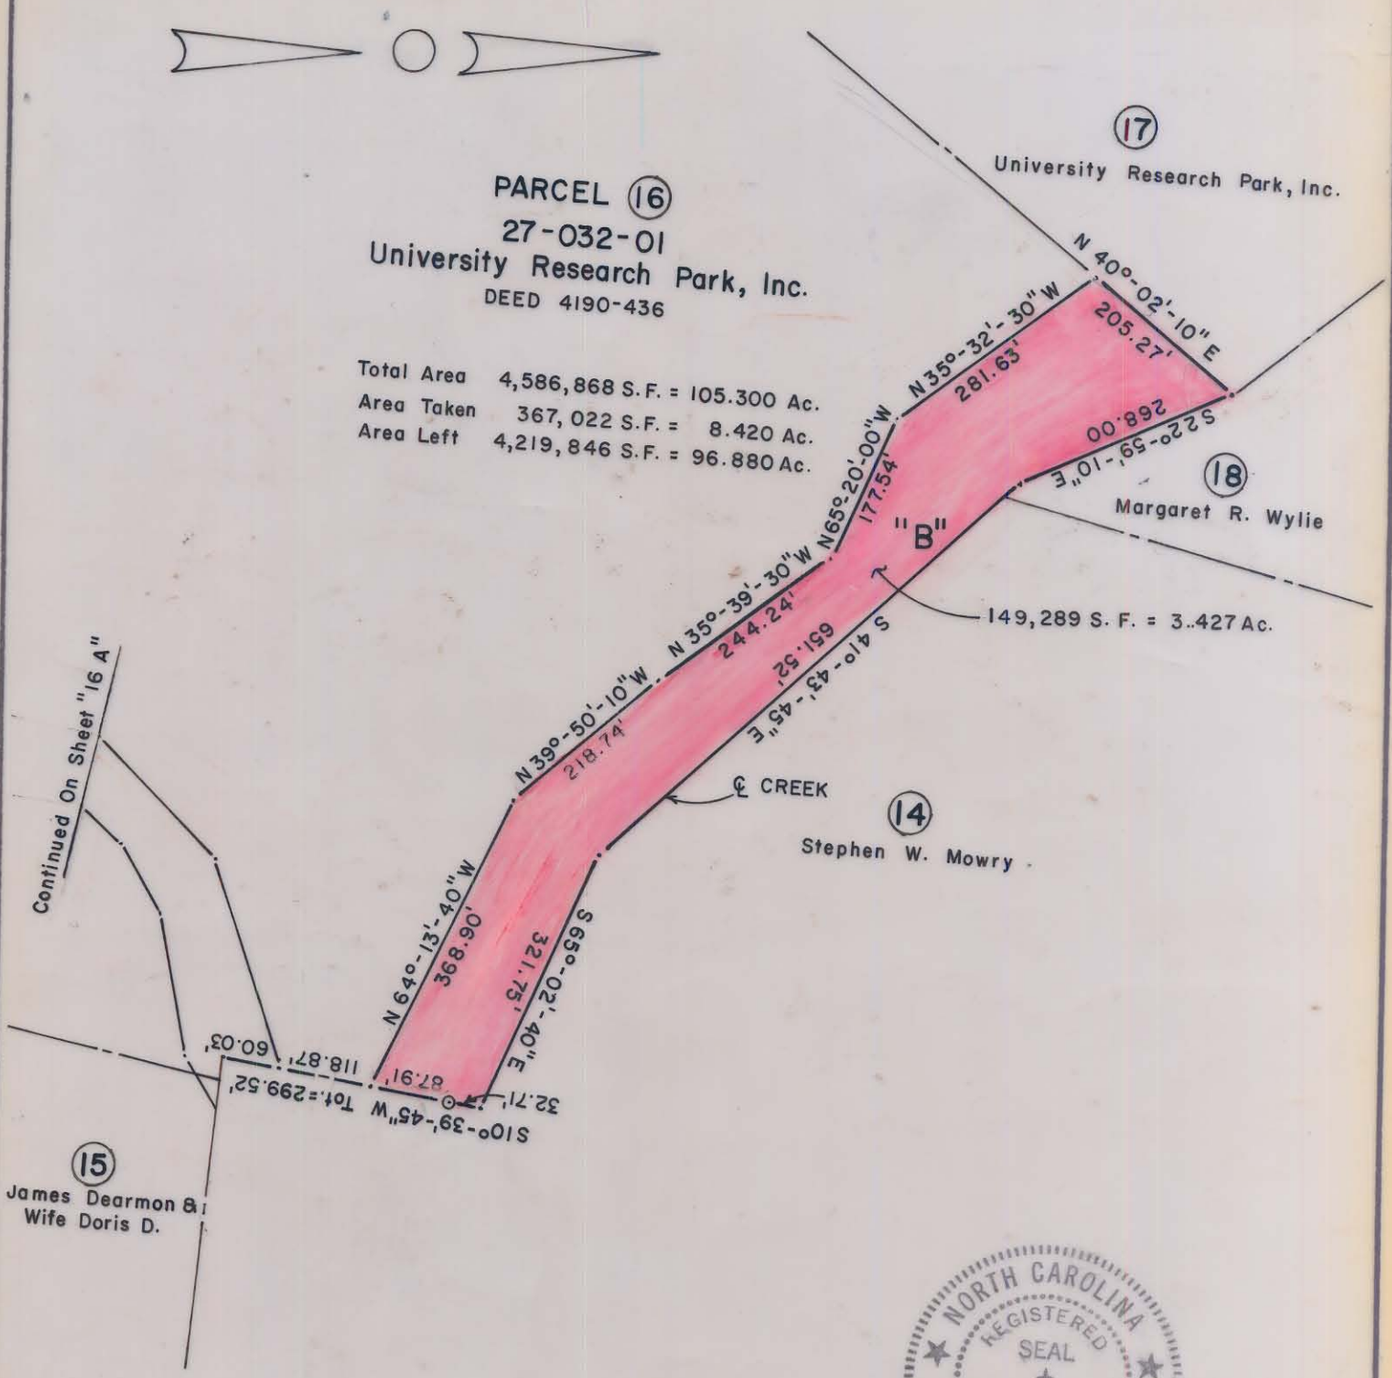

NORTH CAROLINA REGISTERED SEAL L-1482 LAND SURVEYOR RADFORD DENNIS SMITH

This plat was prepared under my supervision R. Dennis Smith

N. C. Reg. Surveyor No. L-1482

This map was prepared for the purpose of right of way or easement acquisition only, and is not intended to be a boundary survey of the property shown.

NOTE: Property corners shown circled were located by actual survey. Bearings are based on North Carolina Grid.

MECKLENBURG COUNTY
PARK AND RECREATION DEPARTMENT

CITY OF CHARLOTTE
NORTH CAROLINA
DEPARTMENT OF PUBLIC WORKS
ENGINEERING DIVISION

REVISIONS	PROPERTY TO BE ACQUIRED FOR MALLARD CREEK GREENWAY	JOB NO.
		FILE NO.
DRAWN BY B.C.	PROPERTY OF UNIVERSITY RESEARCH PARK, INC.	SHEET 16 B
CHECKED BY RDS		OF 22
CITY ENGINEER	DATE Jan. 5, 1984 SCALE 1" = 200'	

DUNCAN-PARNELL, INC., CHARLOTTE 279

27-03