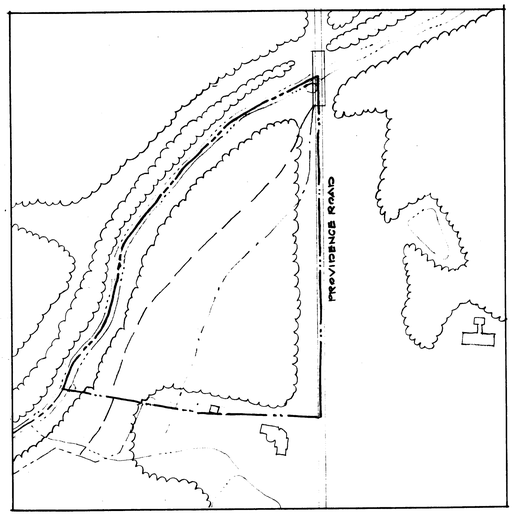

VICINITY MAP
1" = 200'

PROJECT DESCRIPTION

ACRES IN PROJECT : 12.31
EXISTING ZONING : R-15
PROPOSED ZONING : R-15 MF (CD)
UNITS PERMITTED BY PRESENT ZONING : 31
UNITS ALLOWED BY PROPOSED ZONING : 150 (INCLUDING FLOOD DISTRICT)
UNITS PROPOSED BY THIS PLAN : ~~34~~ 49

NOTES:
1. BASE MAP PREPARED BY HENRY PAPNELL SURVEYORS.
2. TOPOGRAPHY FROM CITY OF CHARLOTTE TOPO SHEETS.

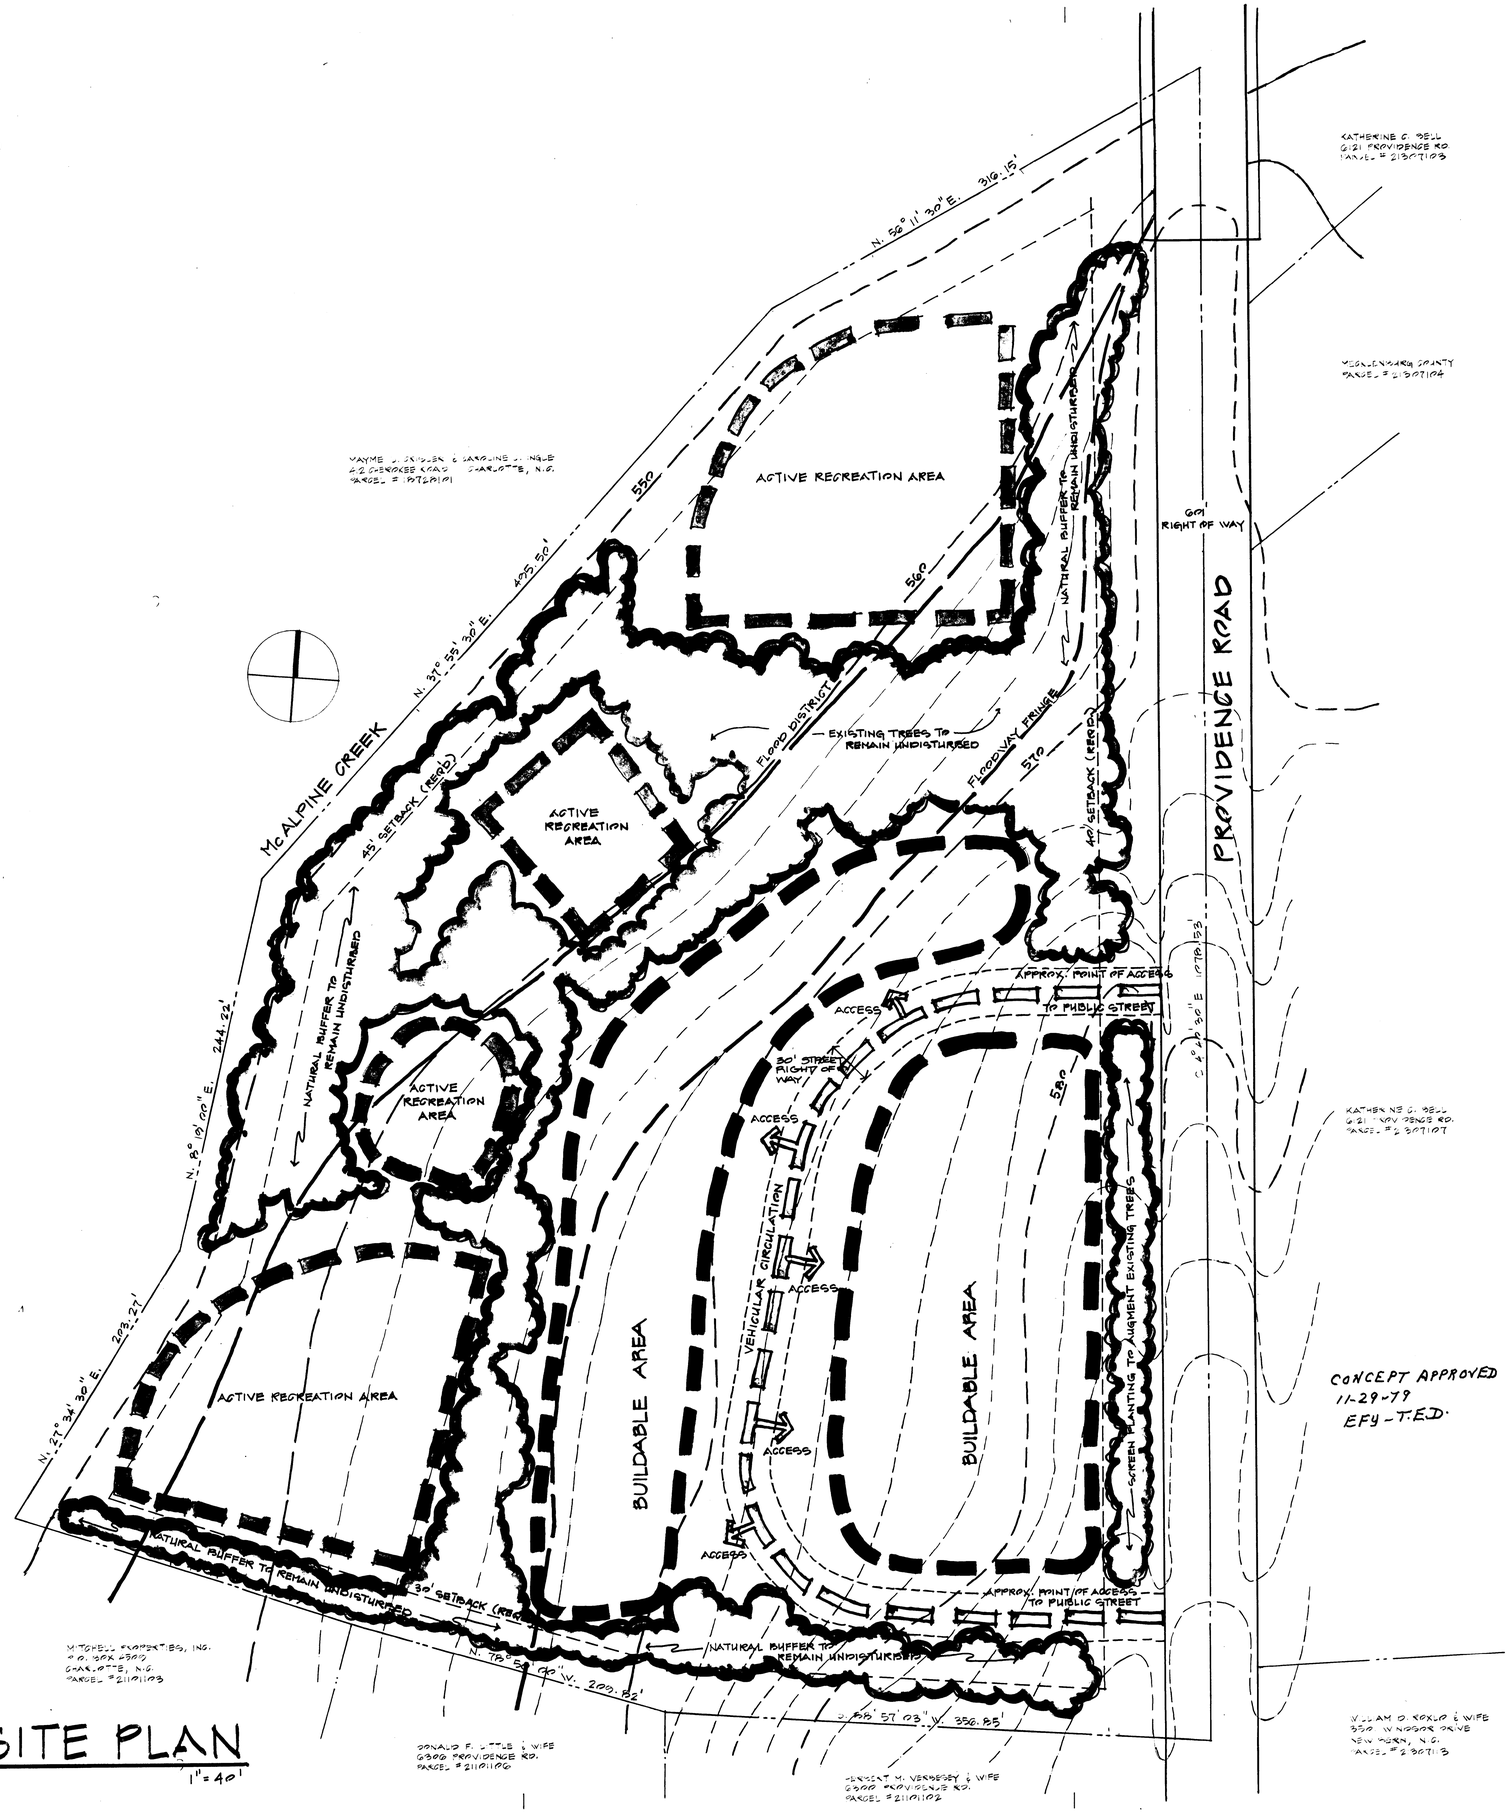

SITE PLAN
1" = 40'

CONCEPT APPROVED
11-29-79
EFY - T.E.D.

Godwin Associates Architects/Planners
1405 Southern National Center
Charlotte, NC 704/377-4051

PROPOSED LAND USE PLAN
CHARLOTTE HOUSING AUTHORITY
PROVIDENCE RD. SITE

project number
sheet title
scale
drawn by
approved by
date issued NOV. 8, 1979

sheet number 79-61