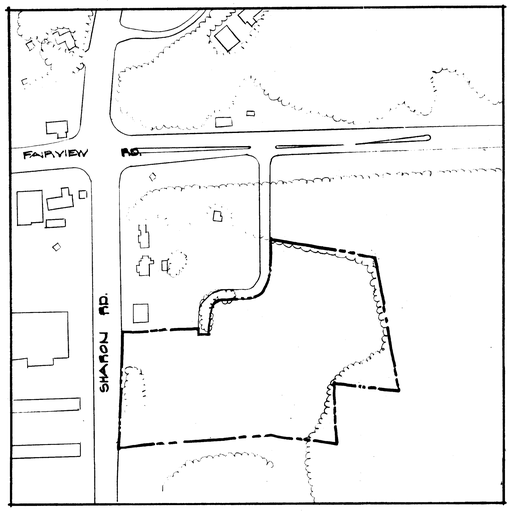

VICINITY MAP
1" = 200'

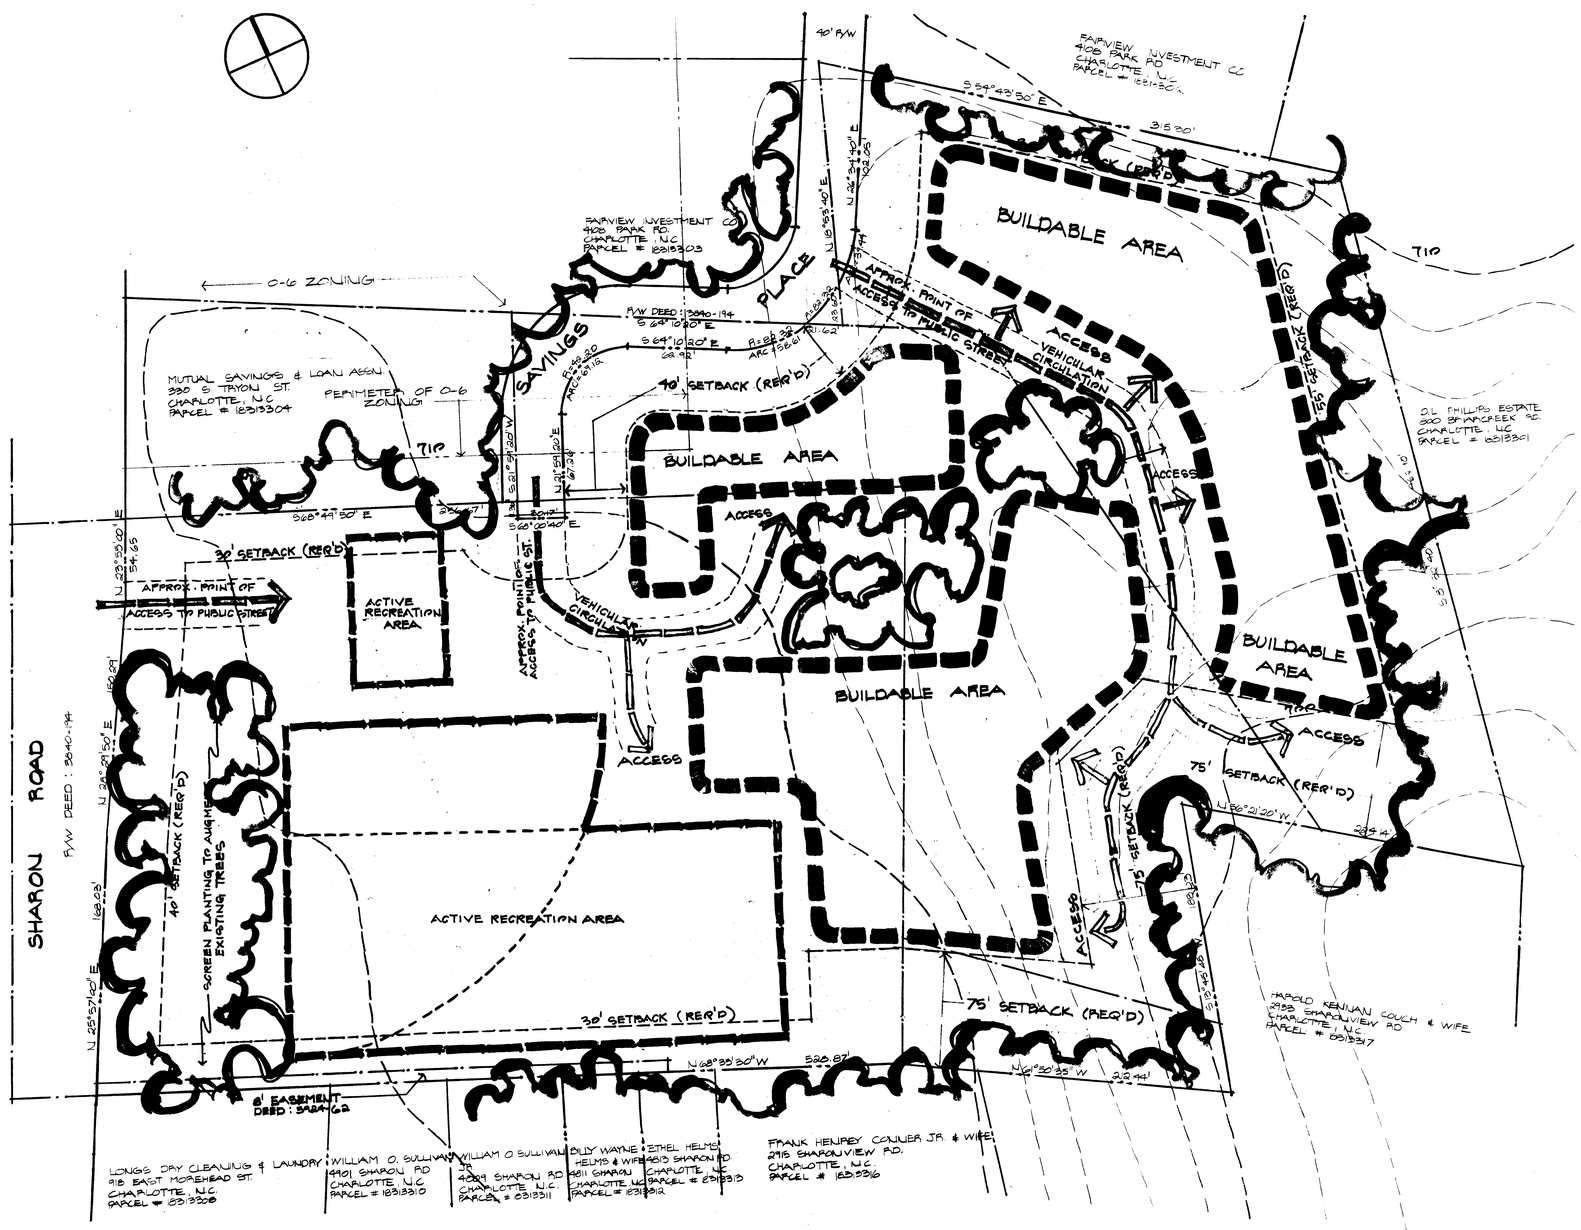

SITE PLAN
1" = 40'

JOHN CROSLAND REALTY CO. & H.A. TATE JR.
P.O. BOX 11031
CHARLOTTE, N.C.
PARCEL # 179/166

JOHN CROSLAND REALTY CO
P.O. BOX 11031
CHARLOTTE, N.C.
PARCEL # 179/165

PROJECT DESCRIPTION

ACRES IN PROJECT : 9.275
EXISTING ZONING : R-15 & O-6
PROPOSED ZONING : R-15 MF (CD)
UNITS PERMITTED BY PRESENT ZONING : 24
UNITS ALLOWED BY PROPOSED ZONING : 112
UNITS PROPOSED BY THIS PLAN : 72

NOTES :
1. BASE MAP PREPARED BY HENRY PARNELL SURVEYORS.
2. TOPOGRAPHY FROM CITY OF CHARLOTTE TOPO SHEETS.

As approved by City Council
2/19/80

7963

Godwin Associates Architects/Planners
1405 Southern National Center
Charlotte, NC 704/377-4051

PROPOSED LAND USE PLAN
CHARLOTTE HOUSING AUTHORITY
SHARON RD. SITE

project number

sheet title

scale

drawn by

approved by

date issued : NOV. 8, 1979
REVISED : JAN. 17, 1980
REVISED : FEB. 20, 1980

sheet number