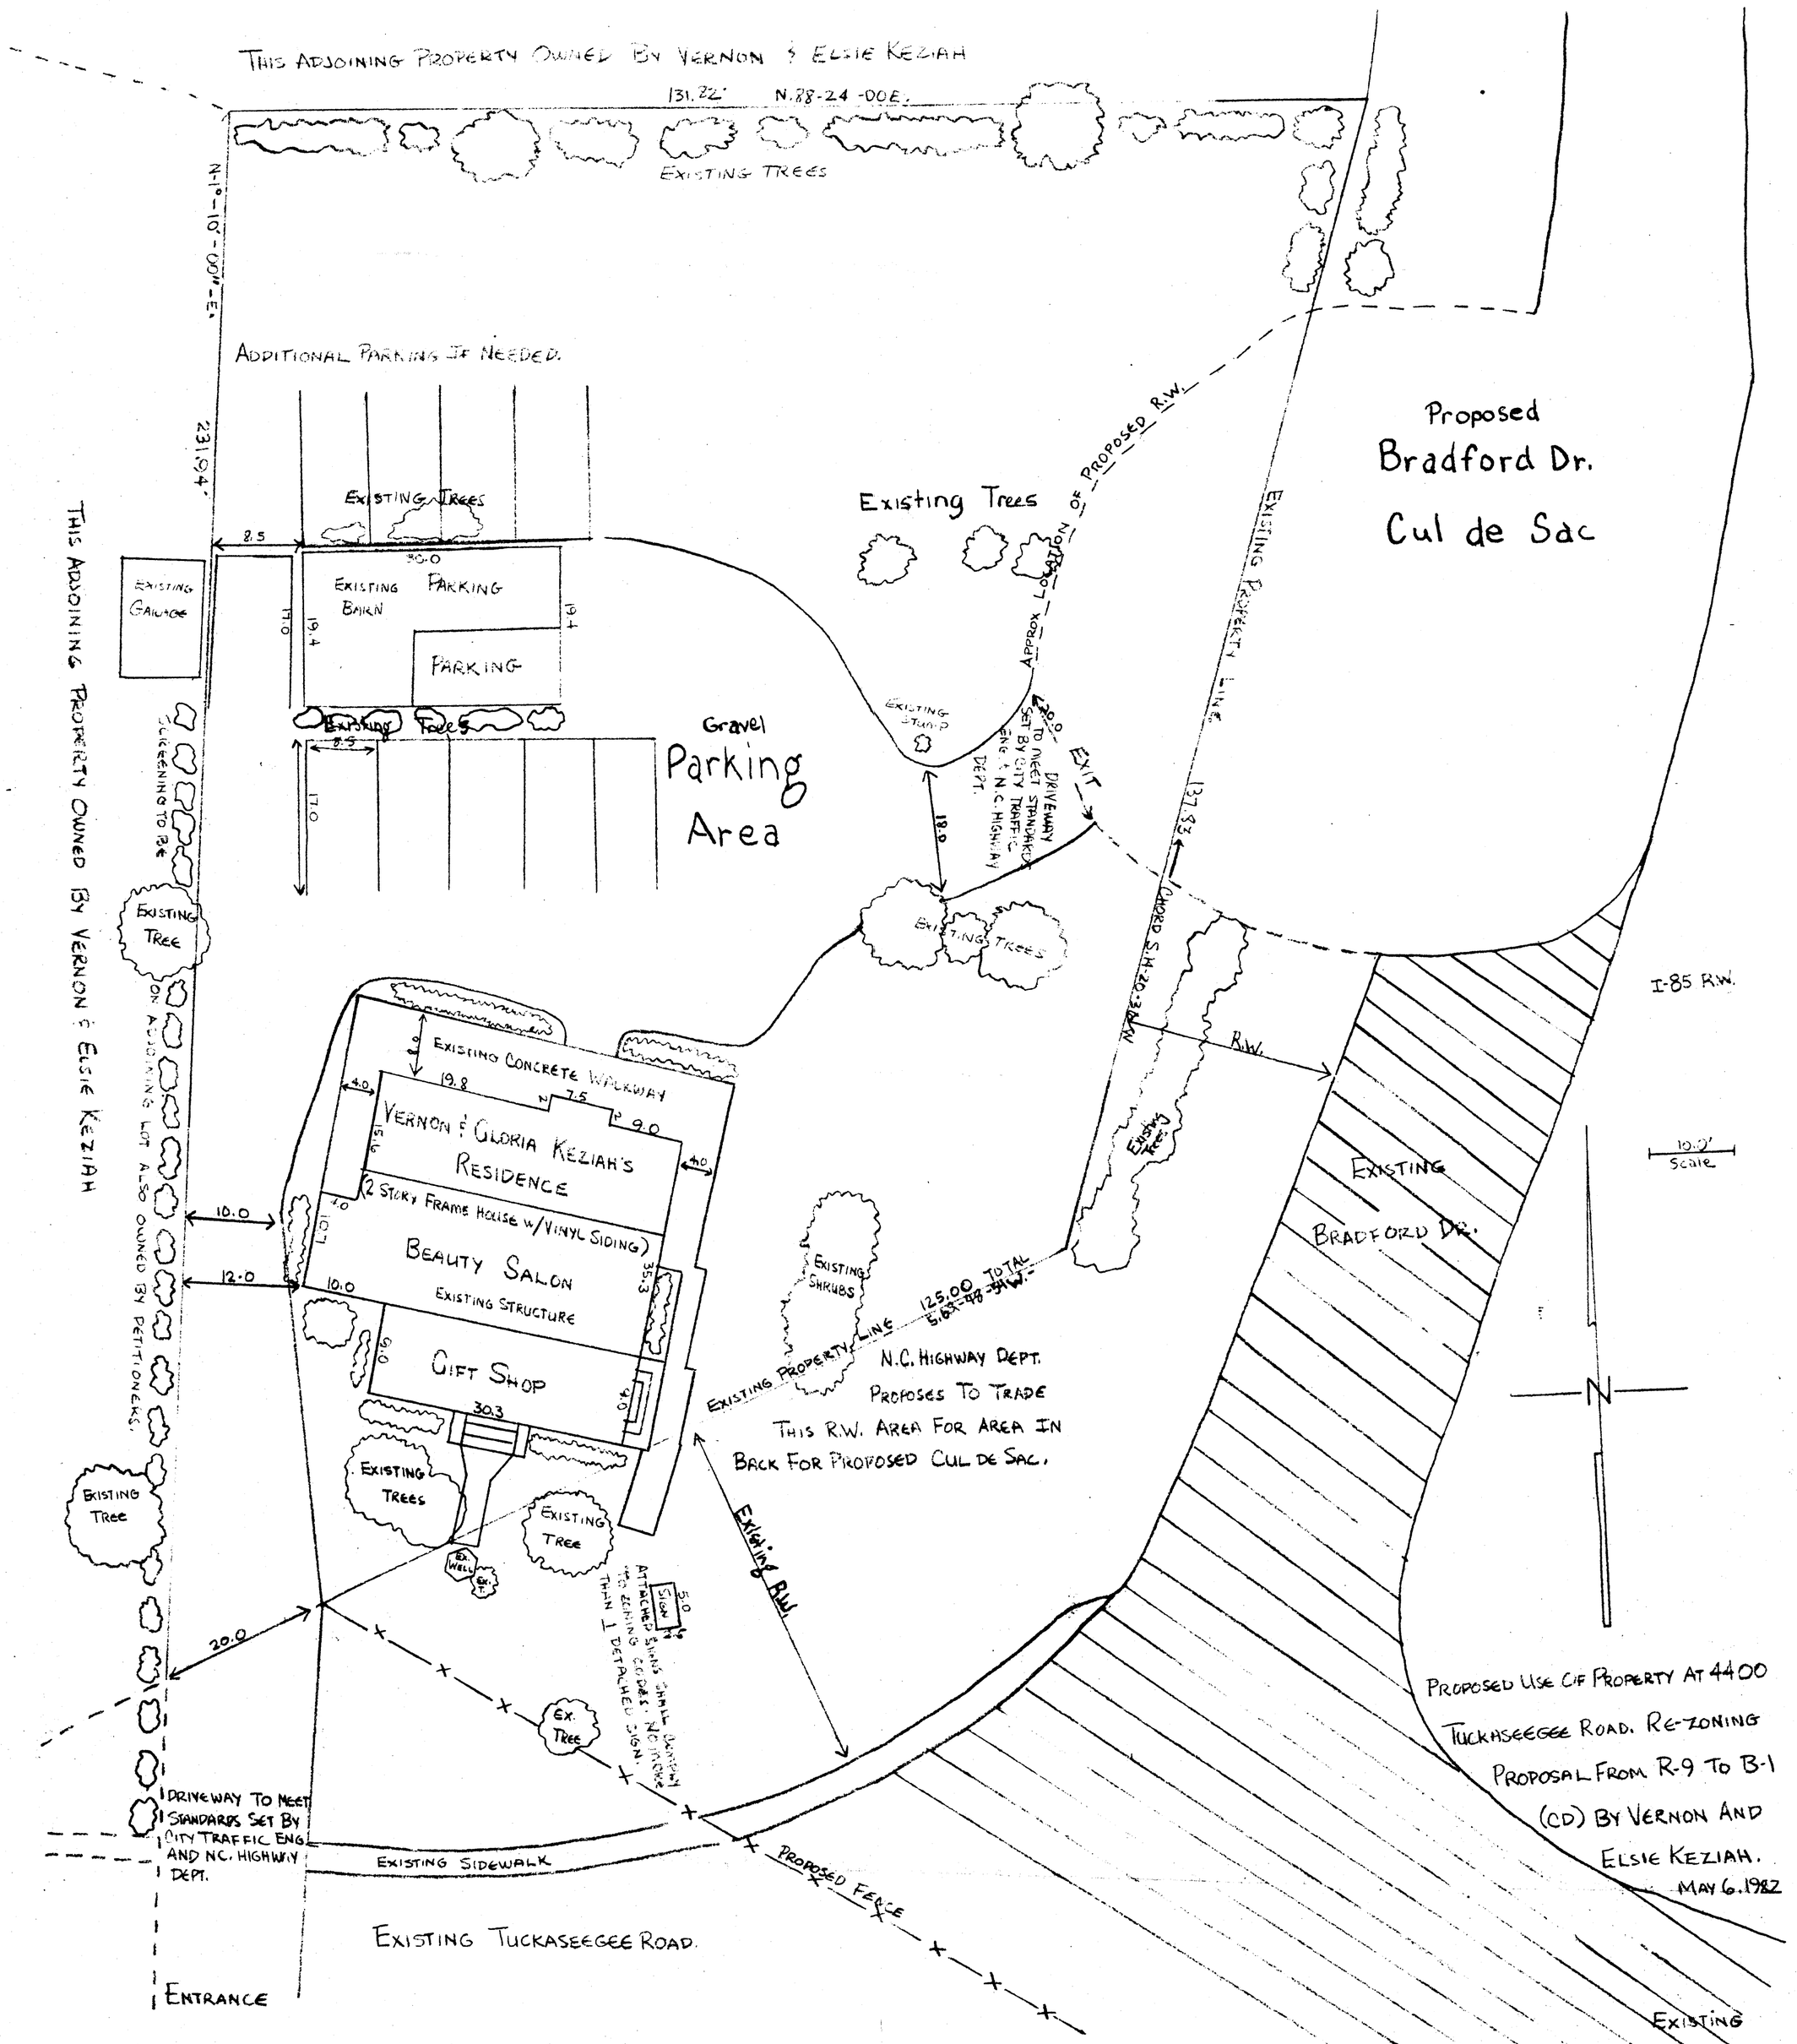

APPROXIMATE PROPOSED TUCKASEEGEE ROAD

PARKING REGULATIONS: GIFT SHOP - 1 SPACE PER 200 SQ. FT. = 272.7 = 2 SP.
BEAUTY SHOP - 2 SPACES PER OPERATOR = 2 OPERATORS = 4 SP.
RESIDENCE - 2 SPACES
TOTAL - 8 SPACES

C. RENEGAR 5-82

As Approved by City Council
July 19, 1982

Pet#. 82-42
Vernon D. & Elsie C. Keziah