94-23C

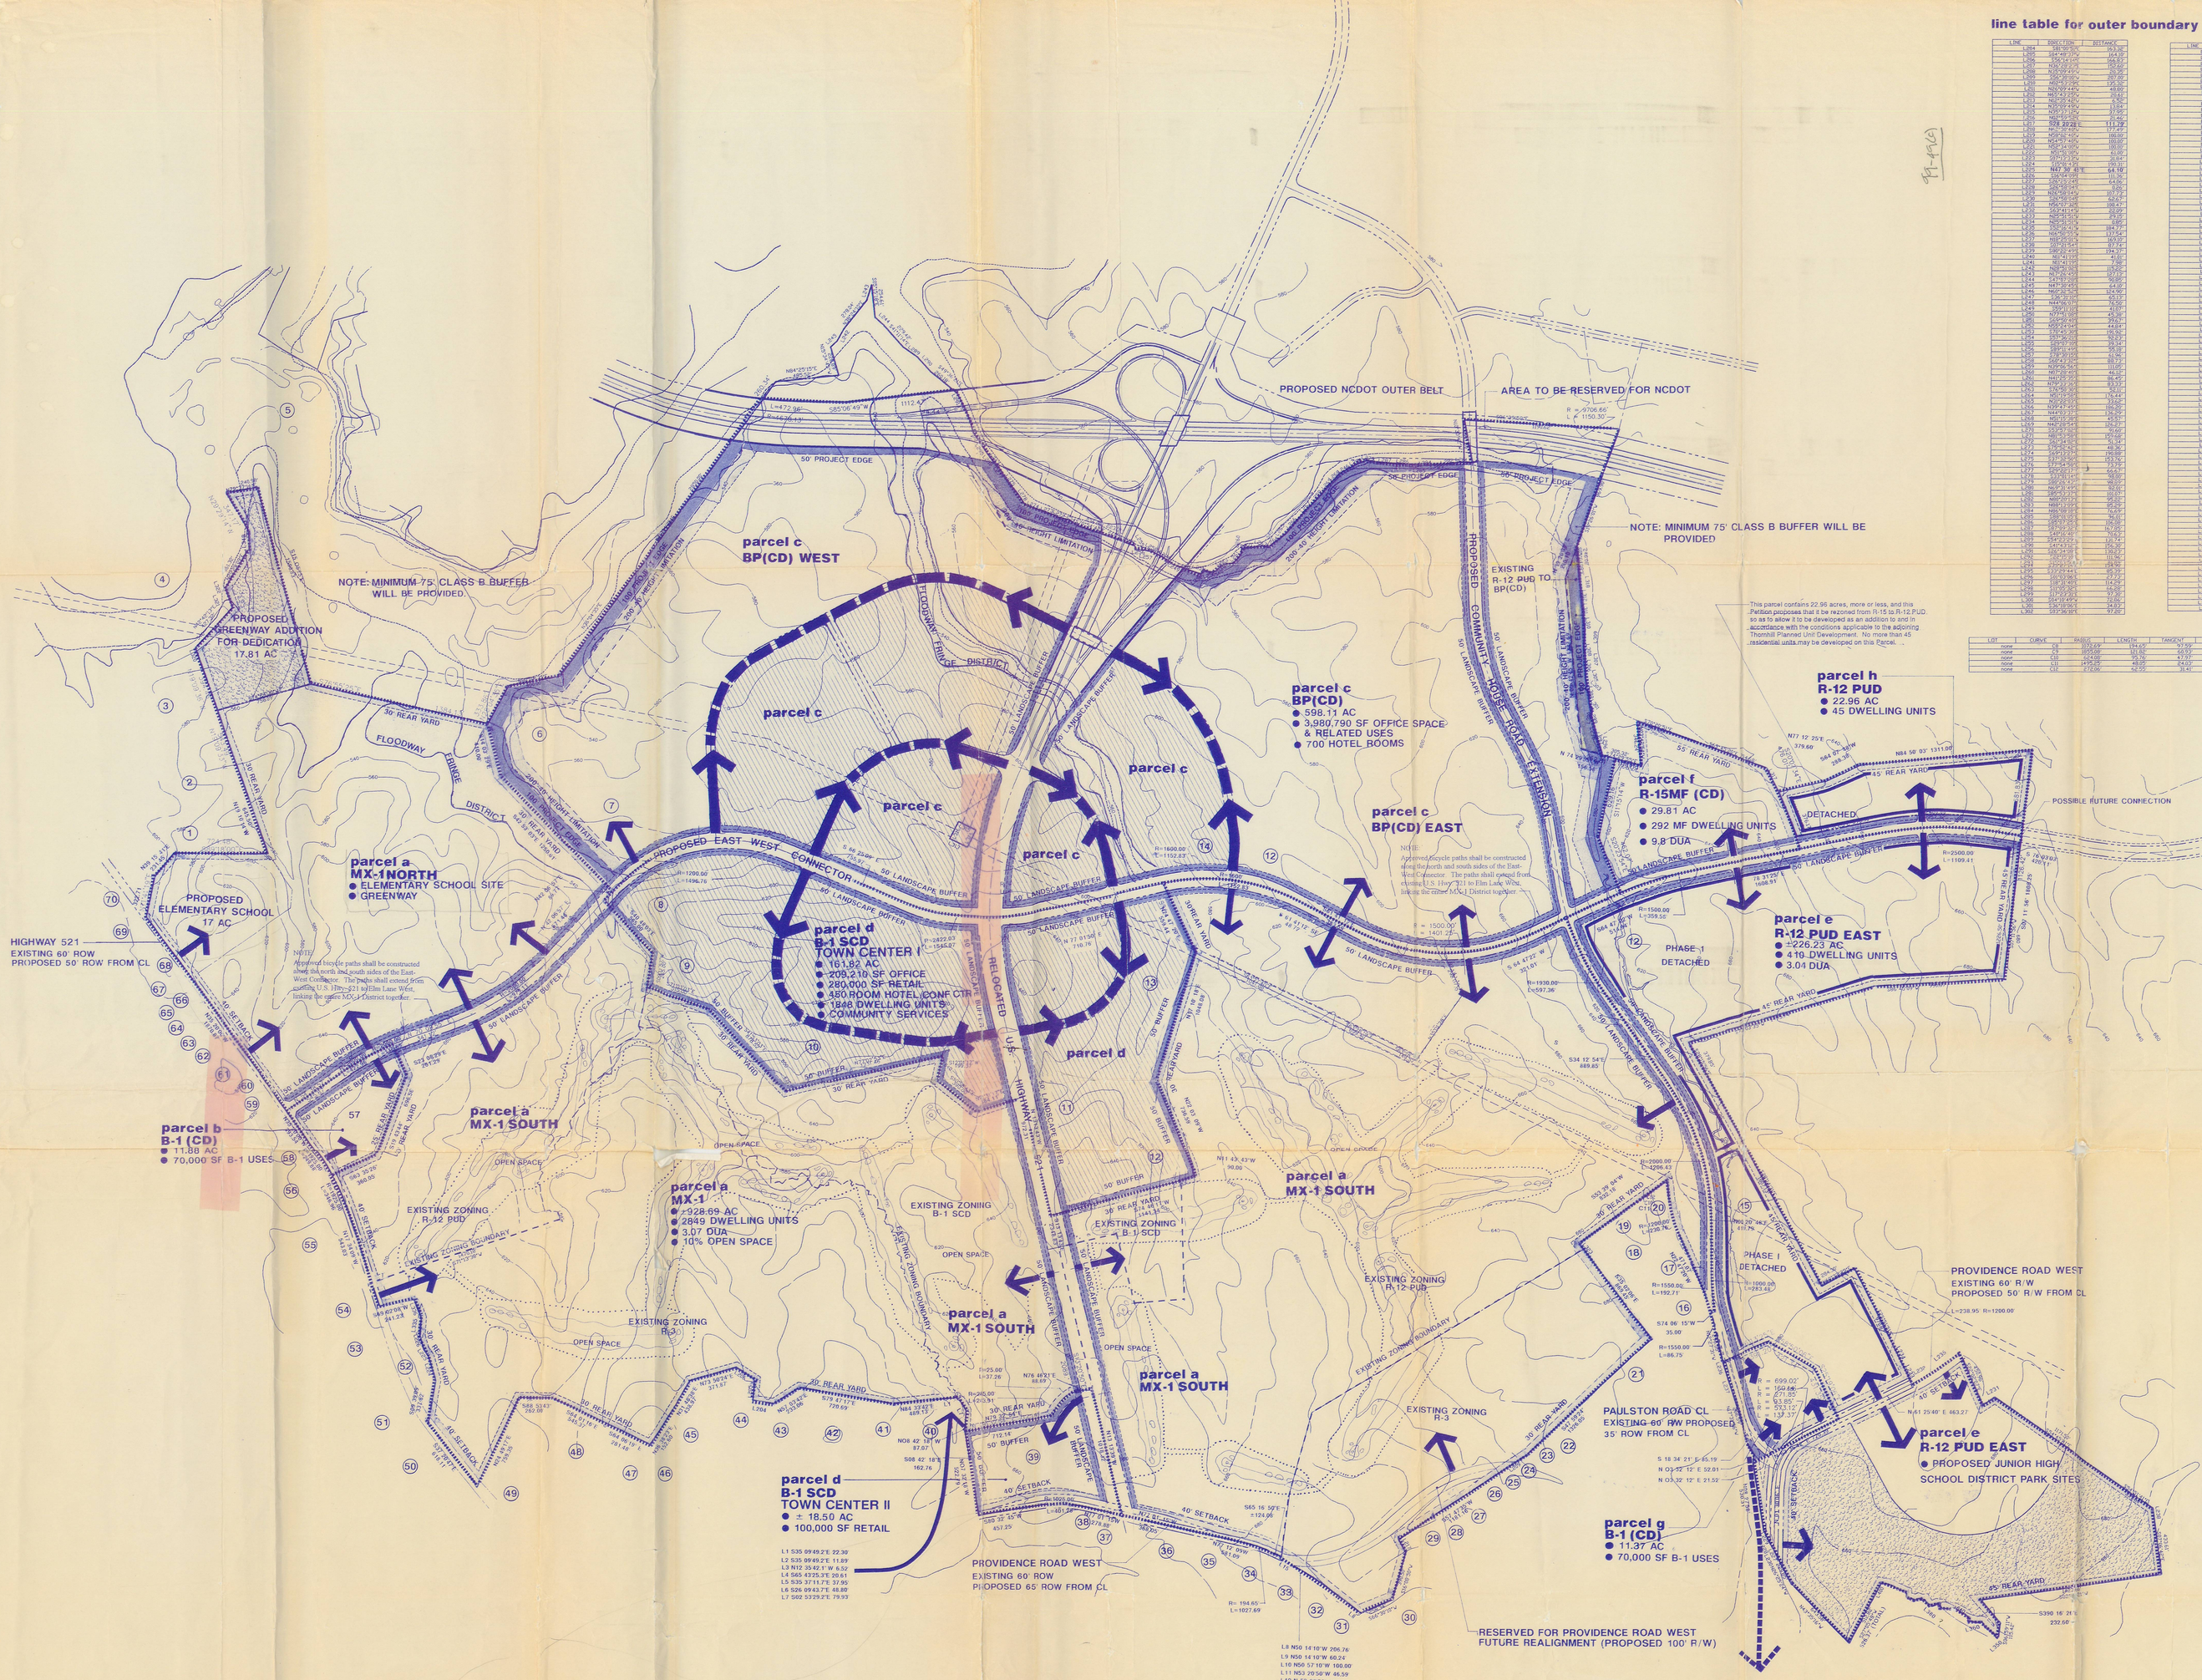


line table for outer boundary

LINE	BEARING	DISTANCE
